




SECTION A A

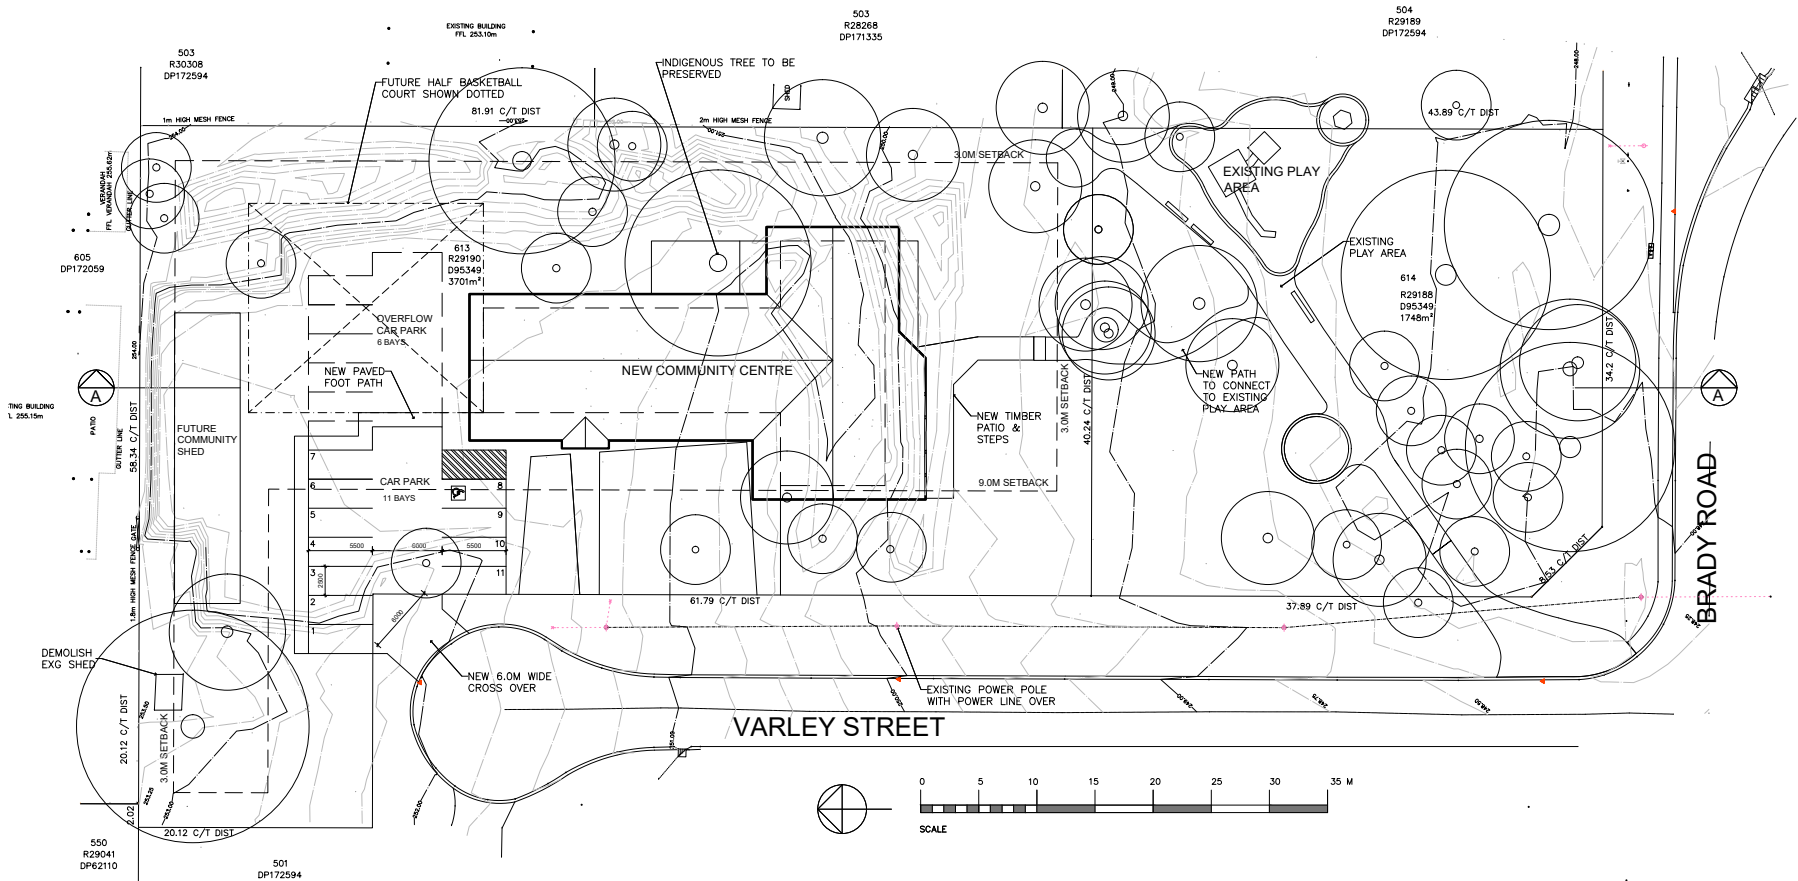

PROPOSED SITE PLAN OPTION 5
1 JULY 2020
SCALE 1 : 200 @ A1

SK.03
REV L

SPHERE ARCHITECTS
0400191374
spherearchitects@gmail.com
22 Merivale Way, Greenwood, WA 6024

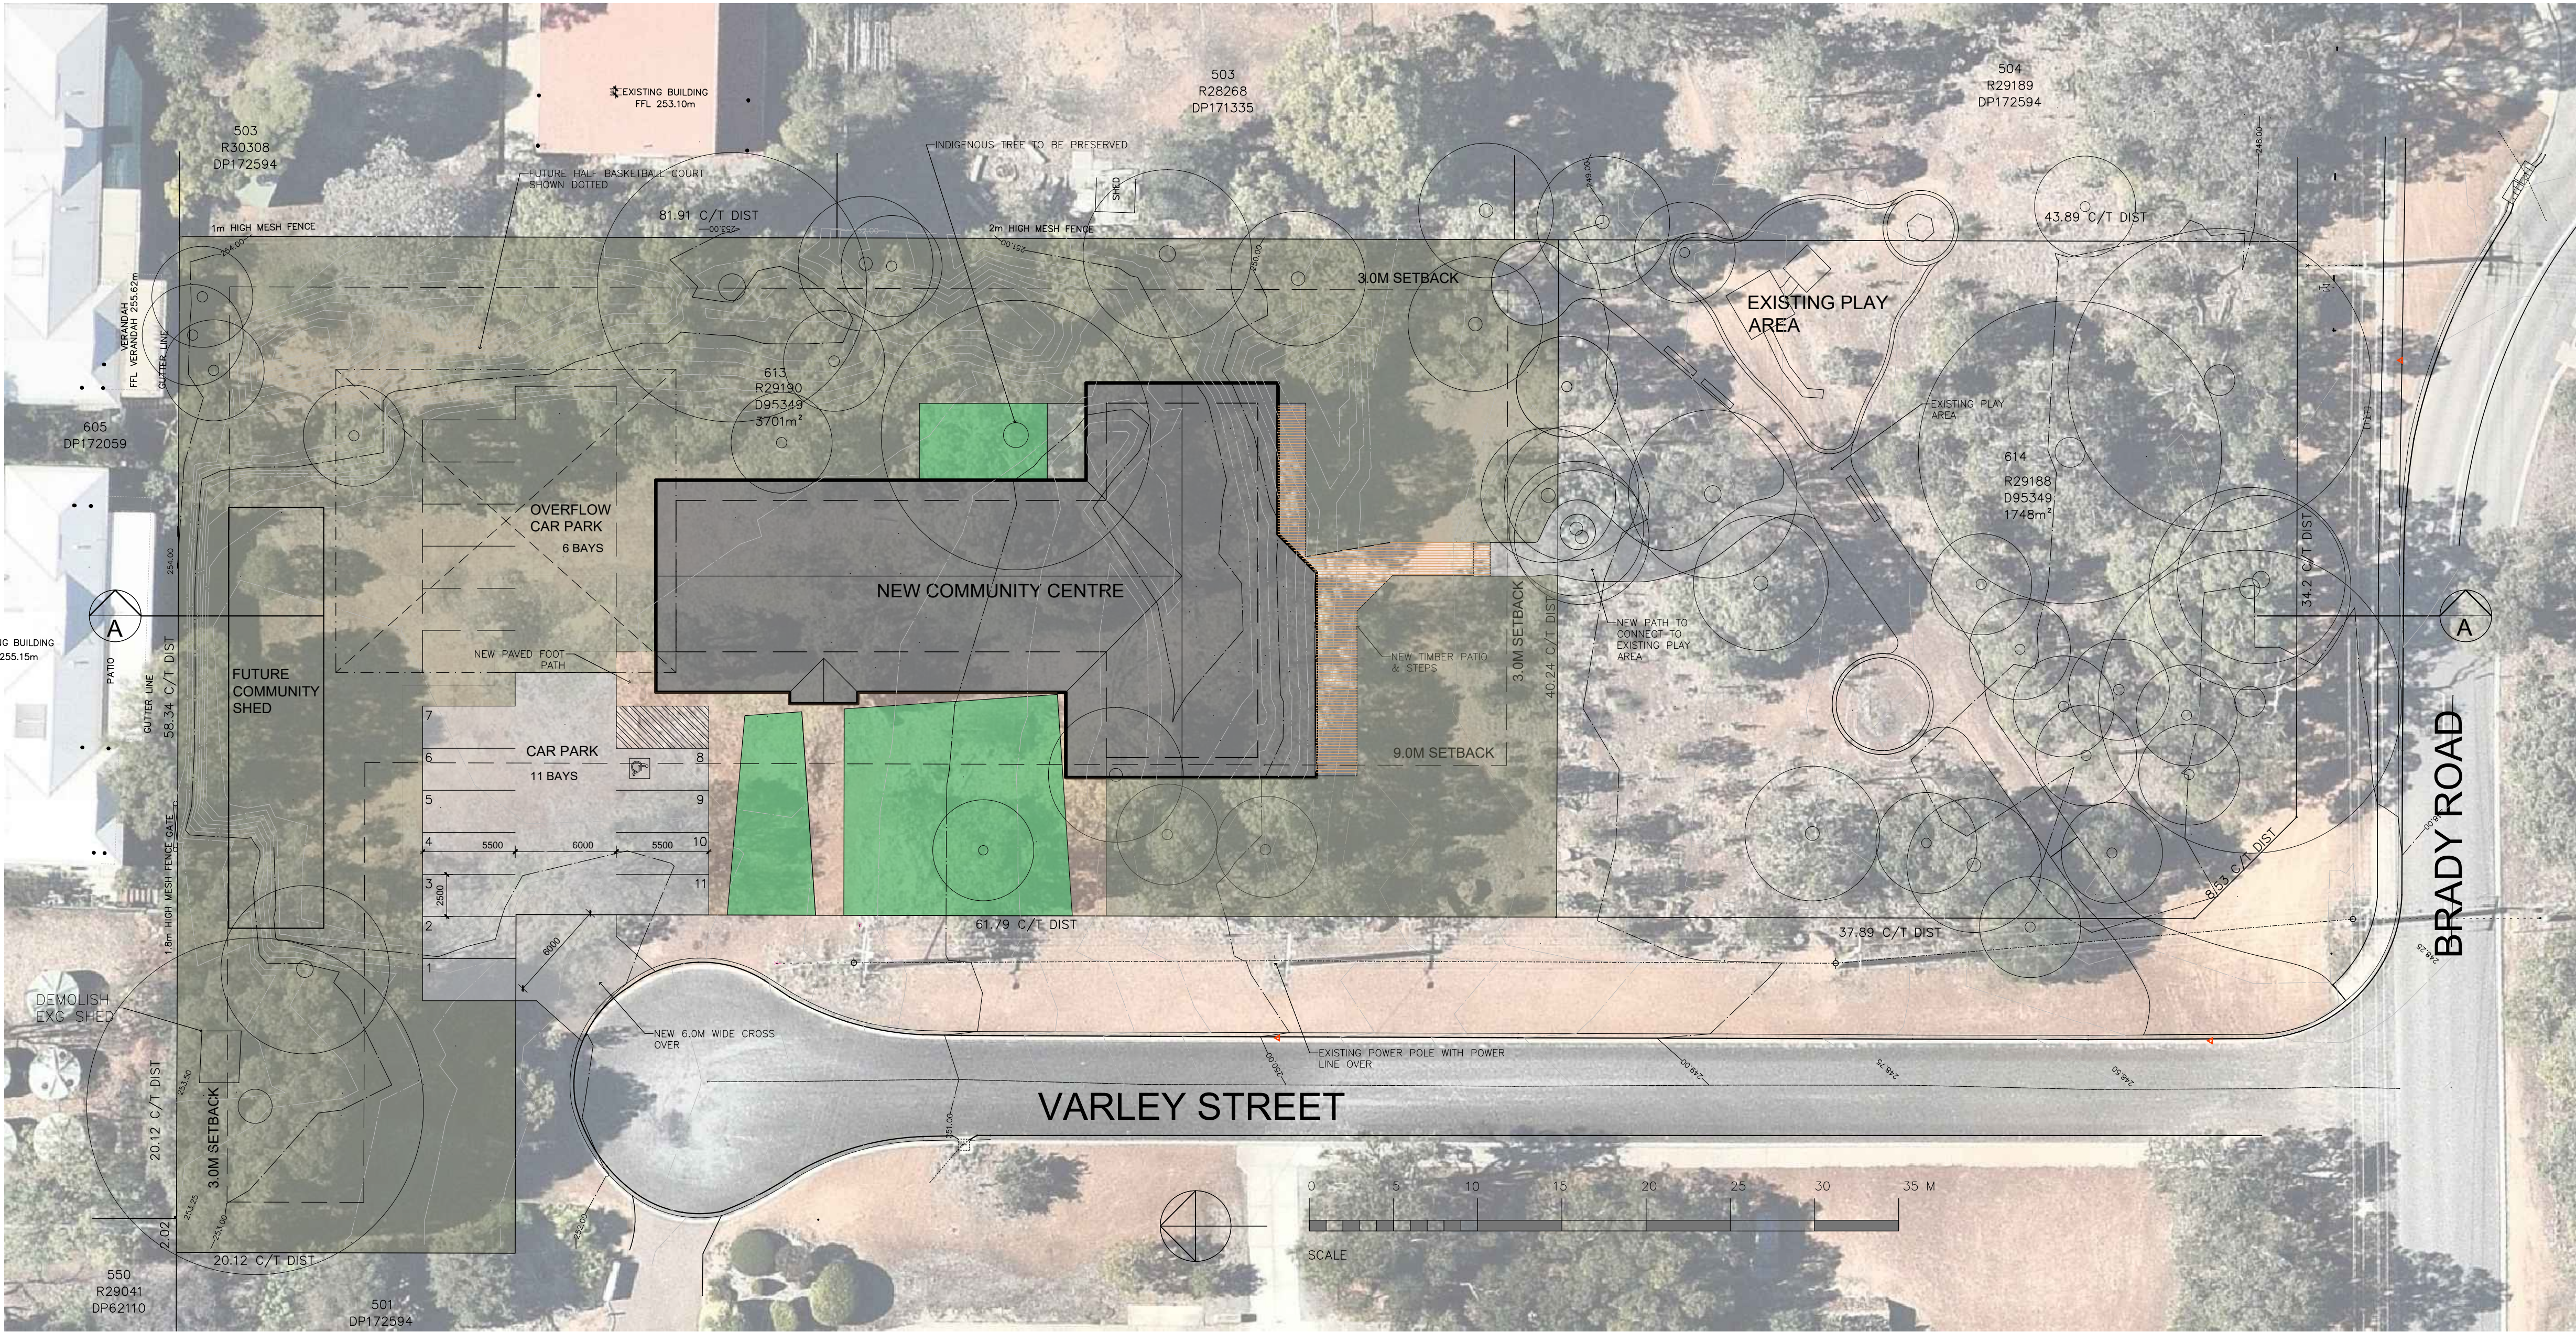
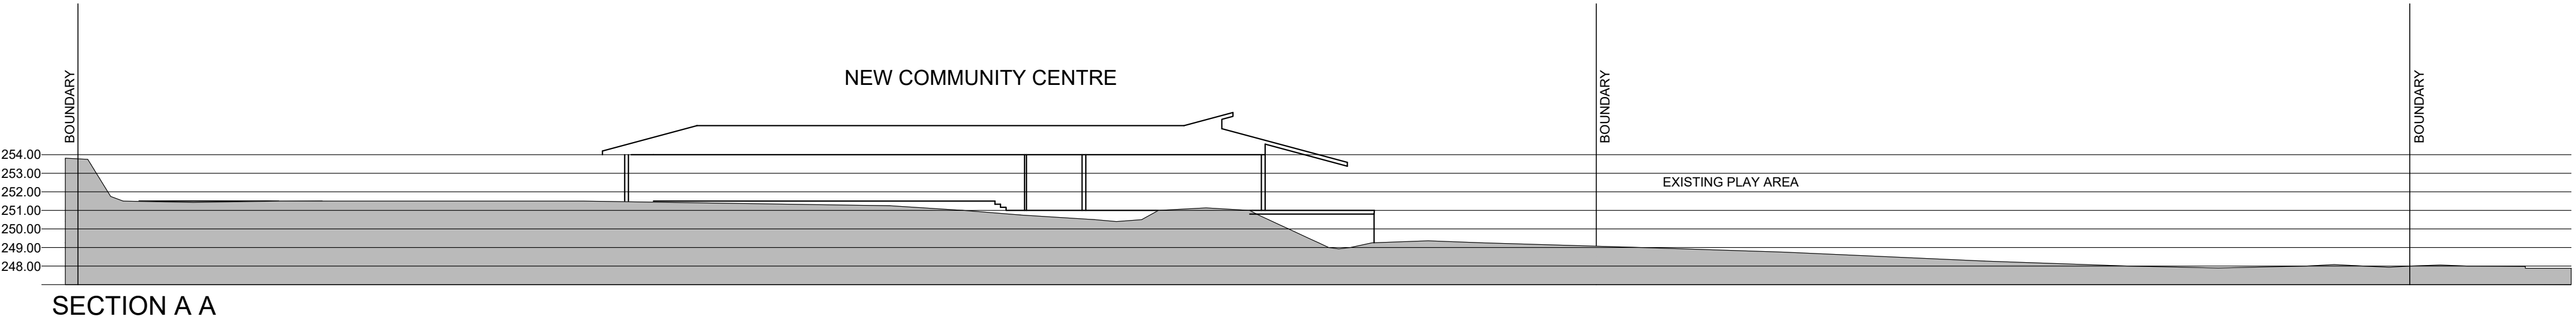


PROPOSED SITE PLAN OPTION 5
13 JULY 2020
SCALE 1 : 200 @ A1

SK.03
REV M



SPHERE
ARCHITECTS
0400191374
spherearchitects@gmail.com
22 Merivale Way, Greenwood, WA 6024

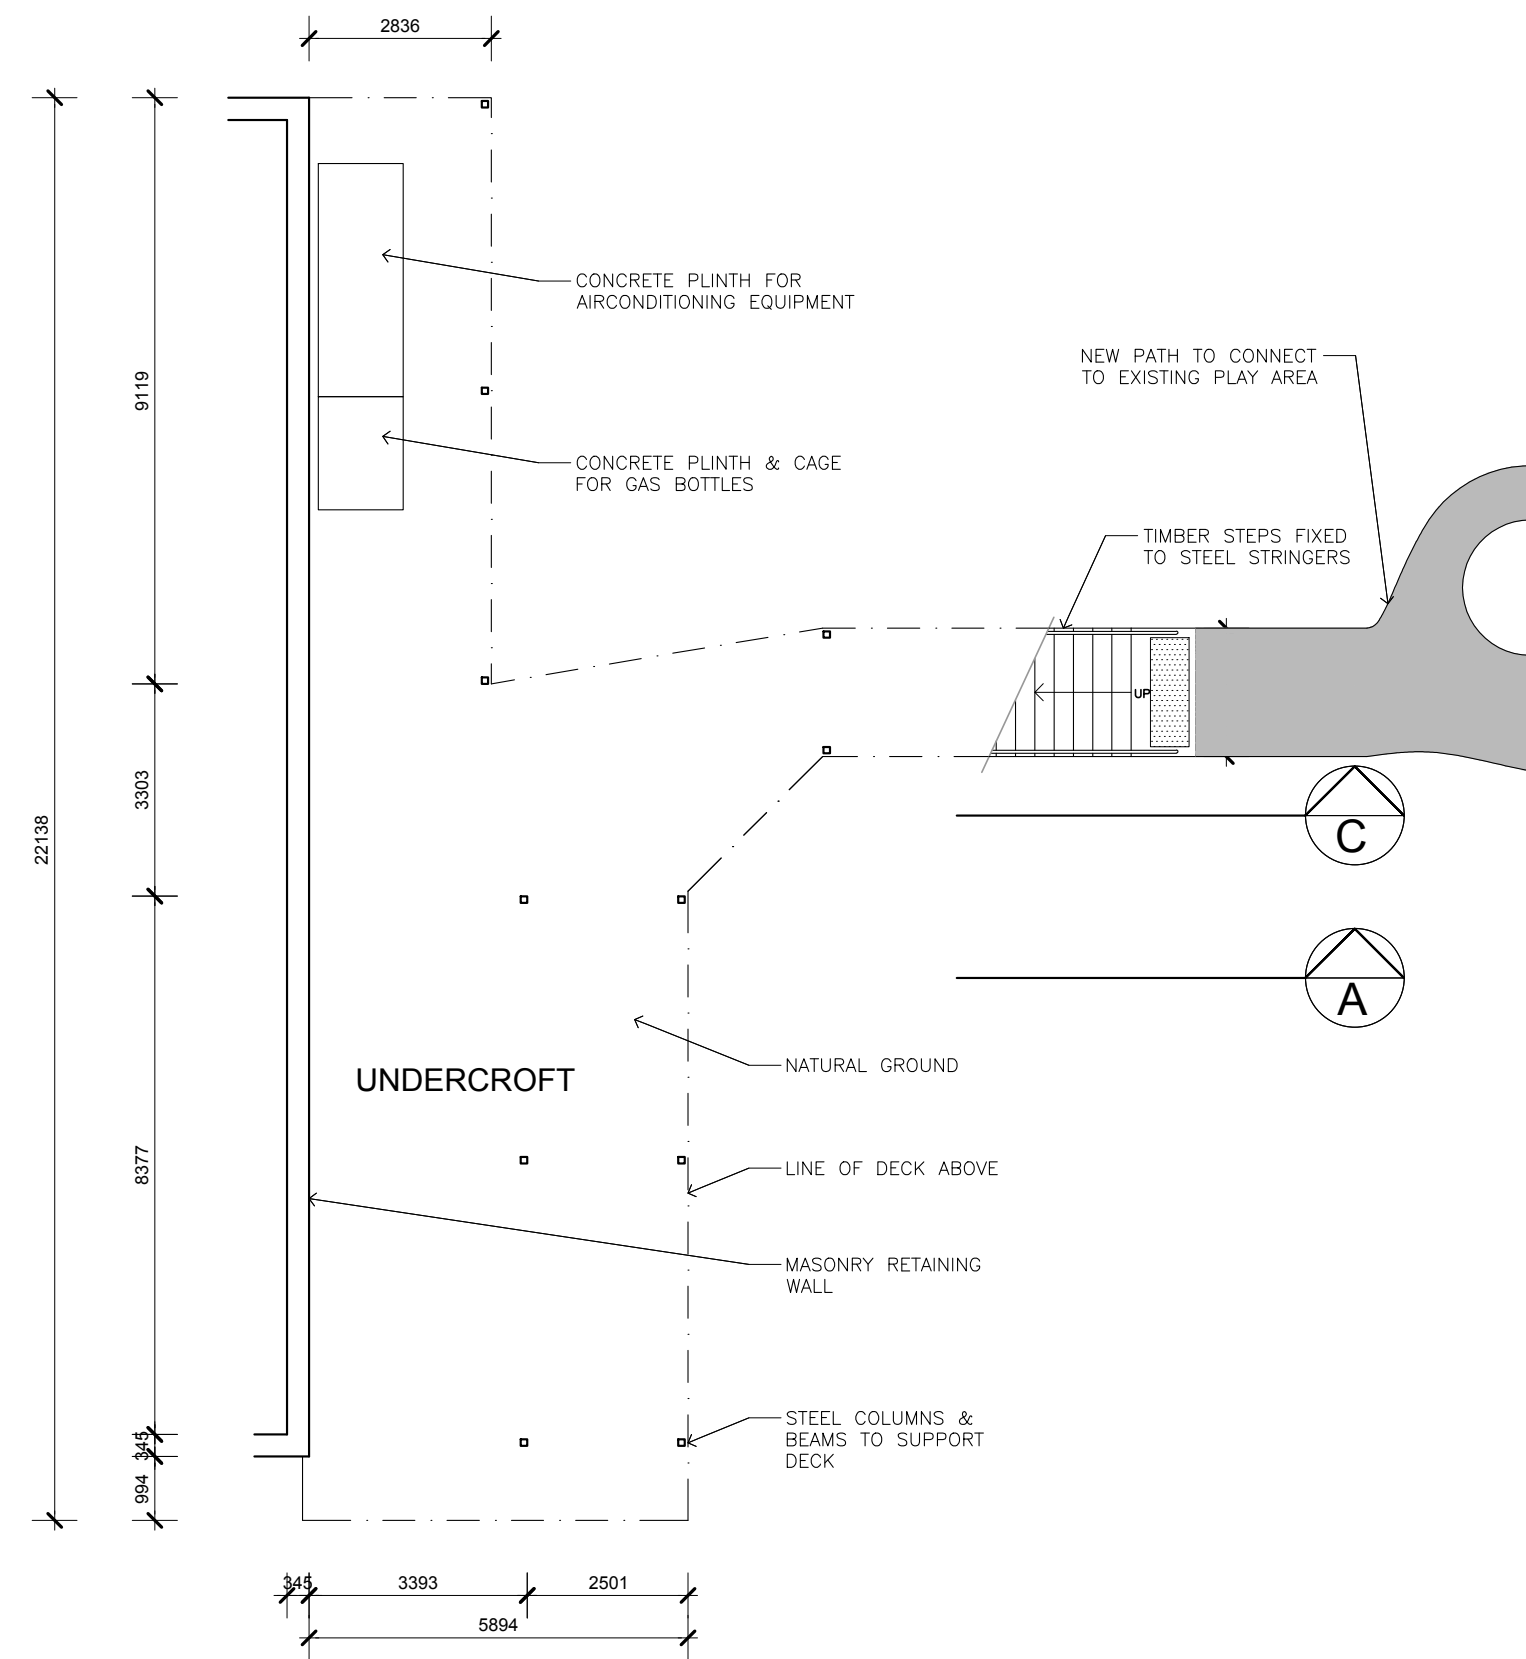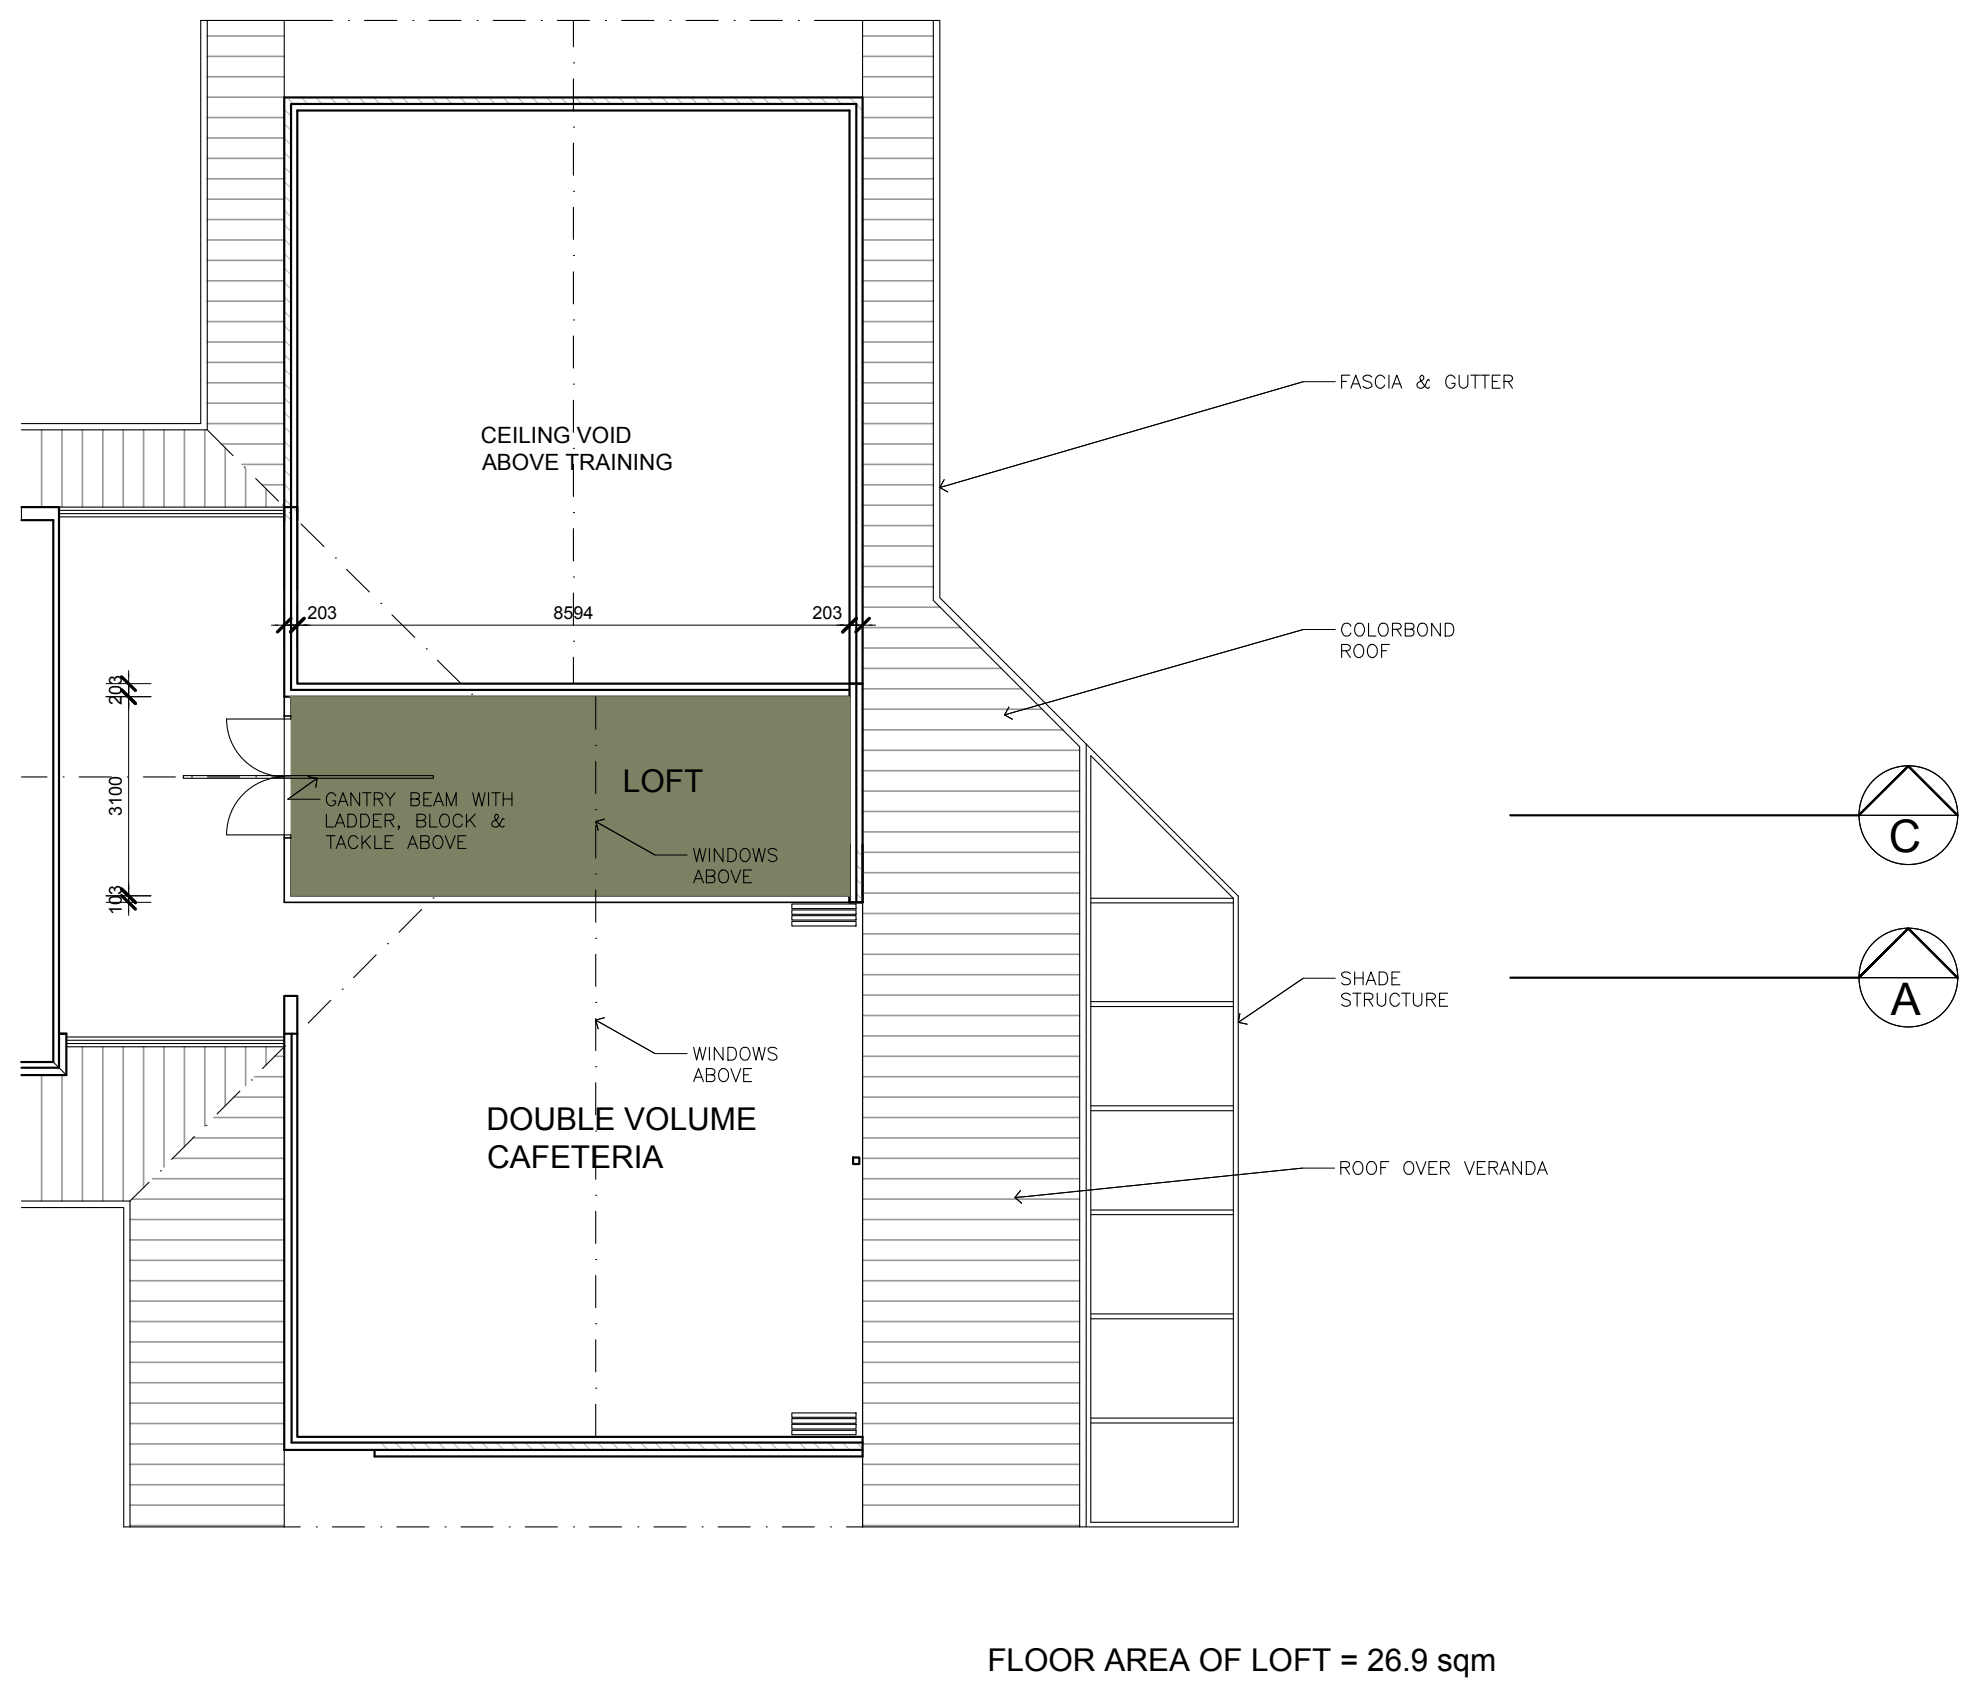

LOFT & UNDERCROFT PLANS Stage 1 & 2
16 October 2019
SCALE 1 : 100 @ A1

SK.08
REV B



SPHERE
ARCHITECTS
0400191374
spherearchitects@gmail.com
22 Merivale Way, Greenwood, WA 6024



WEST ELEVATION



SOUTH ELEVATION



EAST ELEVATION



ELEVATIONS OPTION 7 Stage 1 & 2

13 JULY 2020

SCALE 1 : 100 @ A1


SK.13

REV C



SPHERE
ARCHITECTS

0400191374
spherearchitects@gmail.com
22 Merivale Way, Greenwood, WA 6024

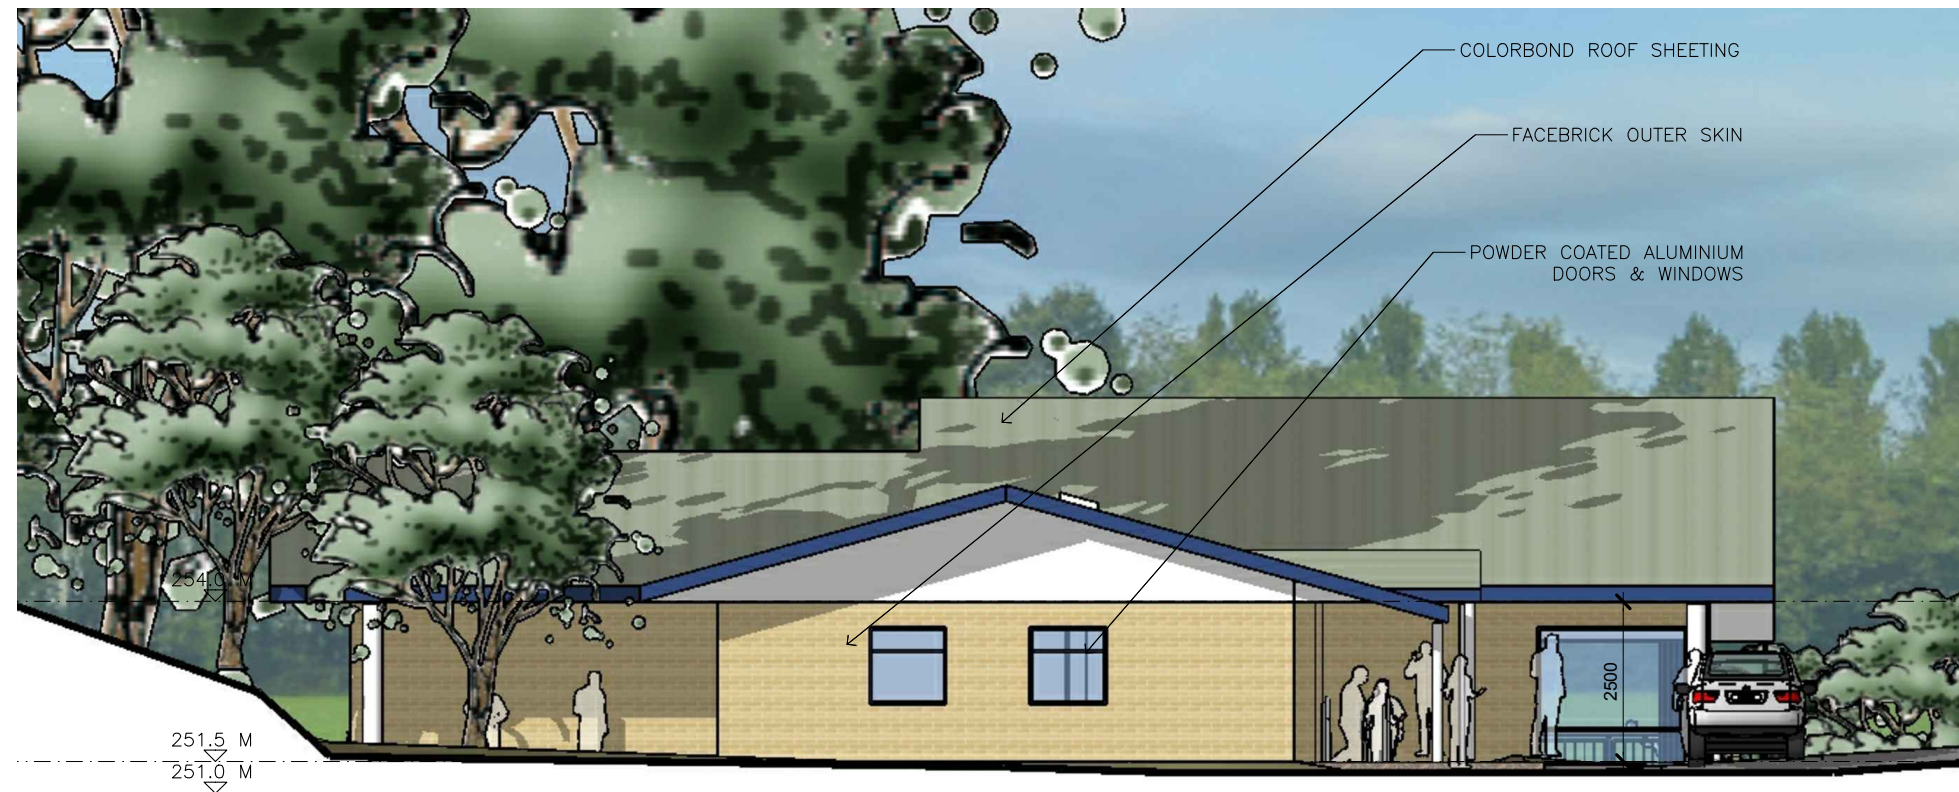

NORTH ELEVATION




SECTION B B



SECTION D D



SECTION A A

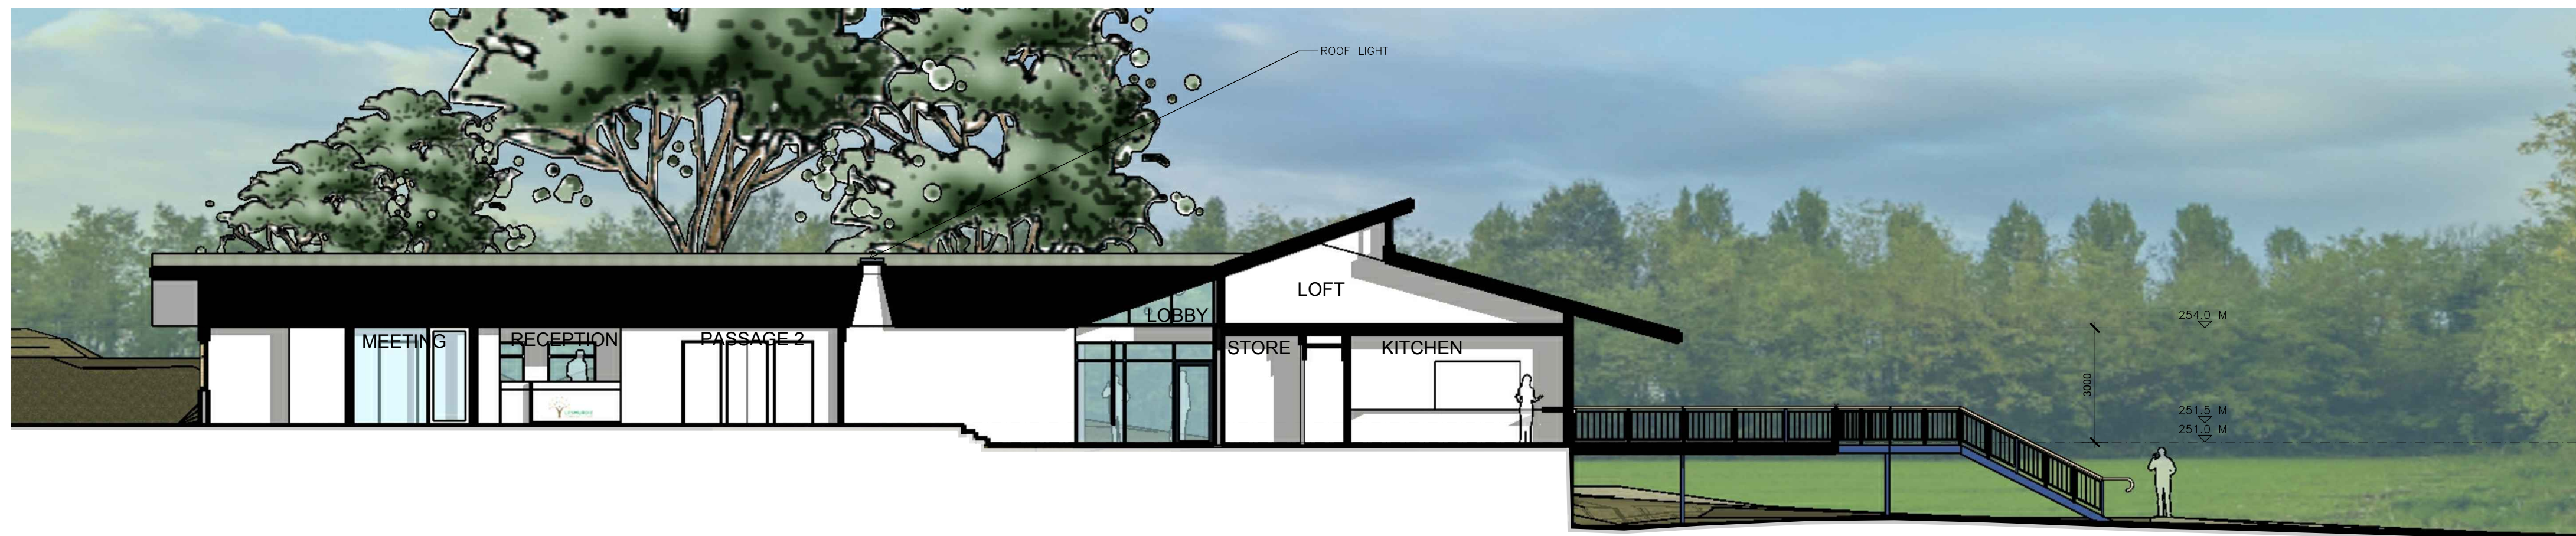

SECTION C C



SECTIONS OPTION 7 Stage 1 & 2

16 October 2019

SCALE 1 : 100 @ A1

SK.14


REV B




SPHERE
ARCHITECTS

0400191374
spherearchitects@gmail.com
22 Merivale Way, Greenwood, WA 6024



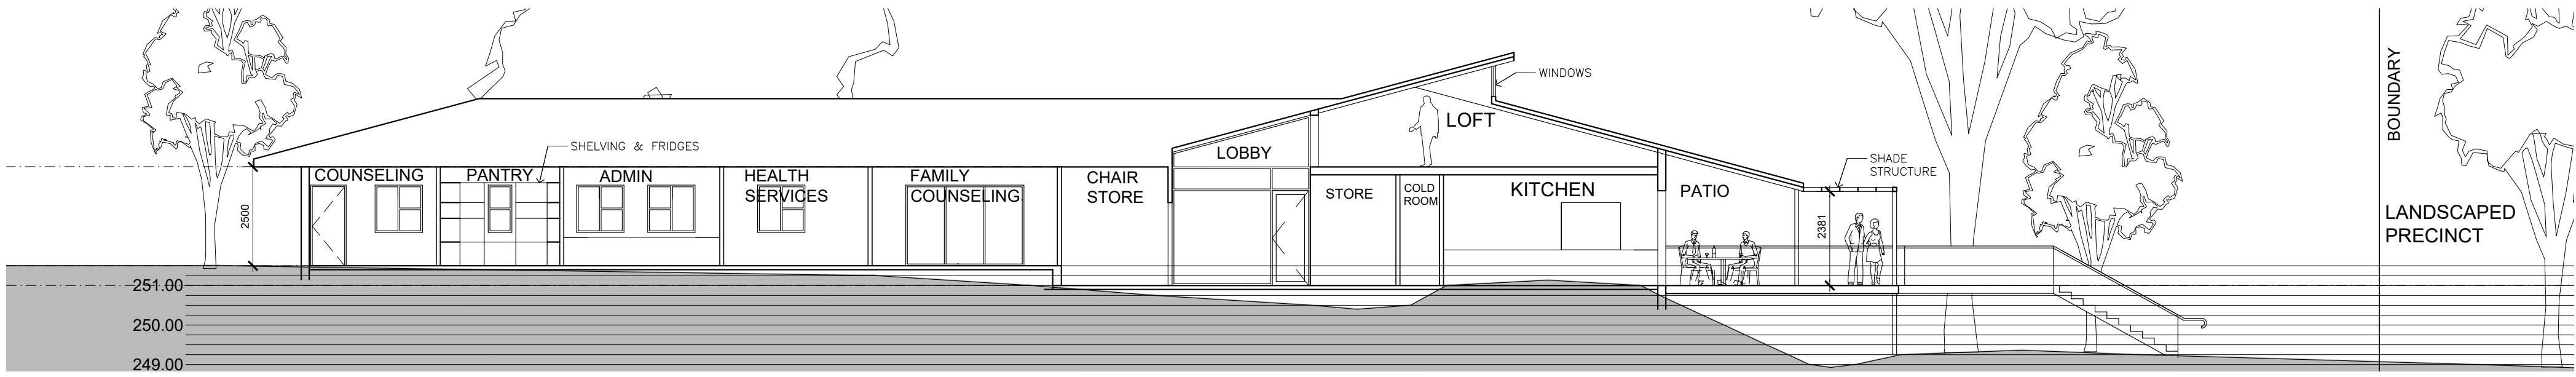

SECTION A A

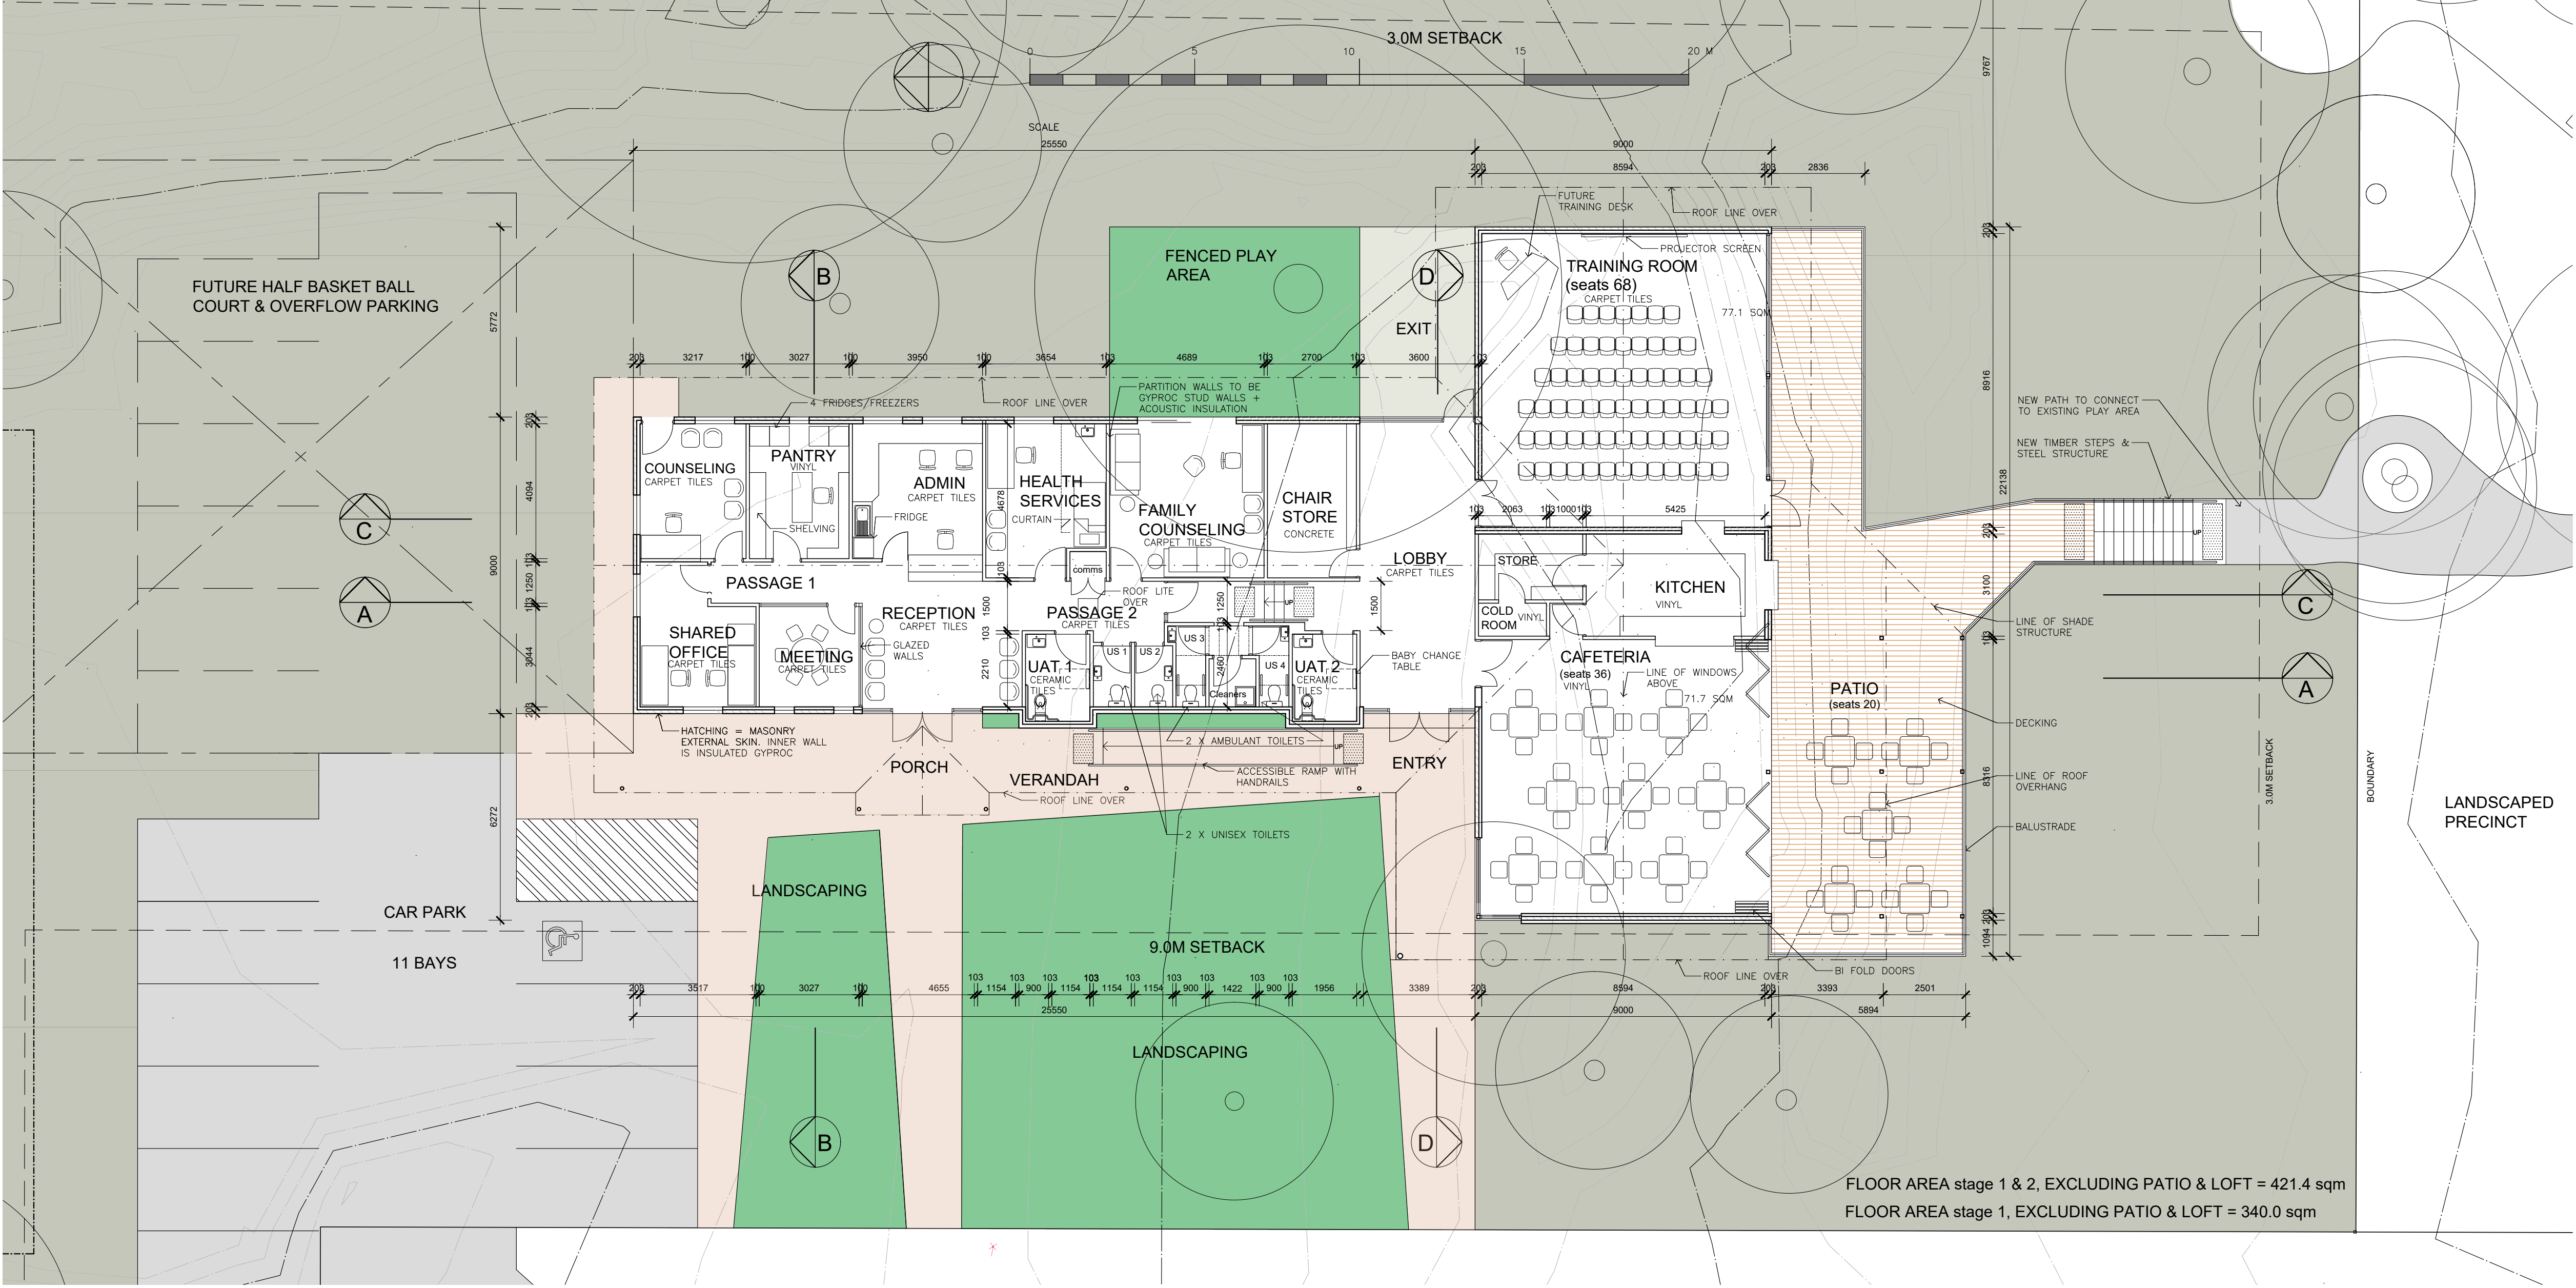

FLOOR PLAN OPTION 7 Stage 1 & 2
17 JULY 2020
SCALE 1 : 100 @ A1

SK.16
REV D



SPHERE
ARCHITECTS
0400191374
spherearchitects@gmail.com
22 Merivale Way, Greenwood, WA 6024