


SECTION A A

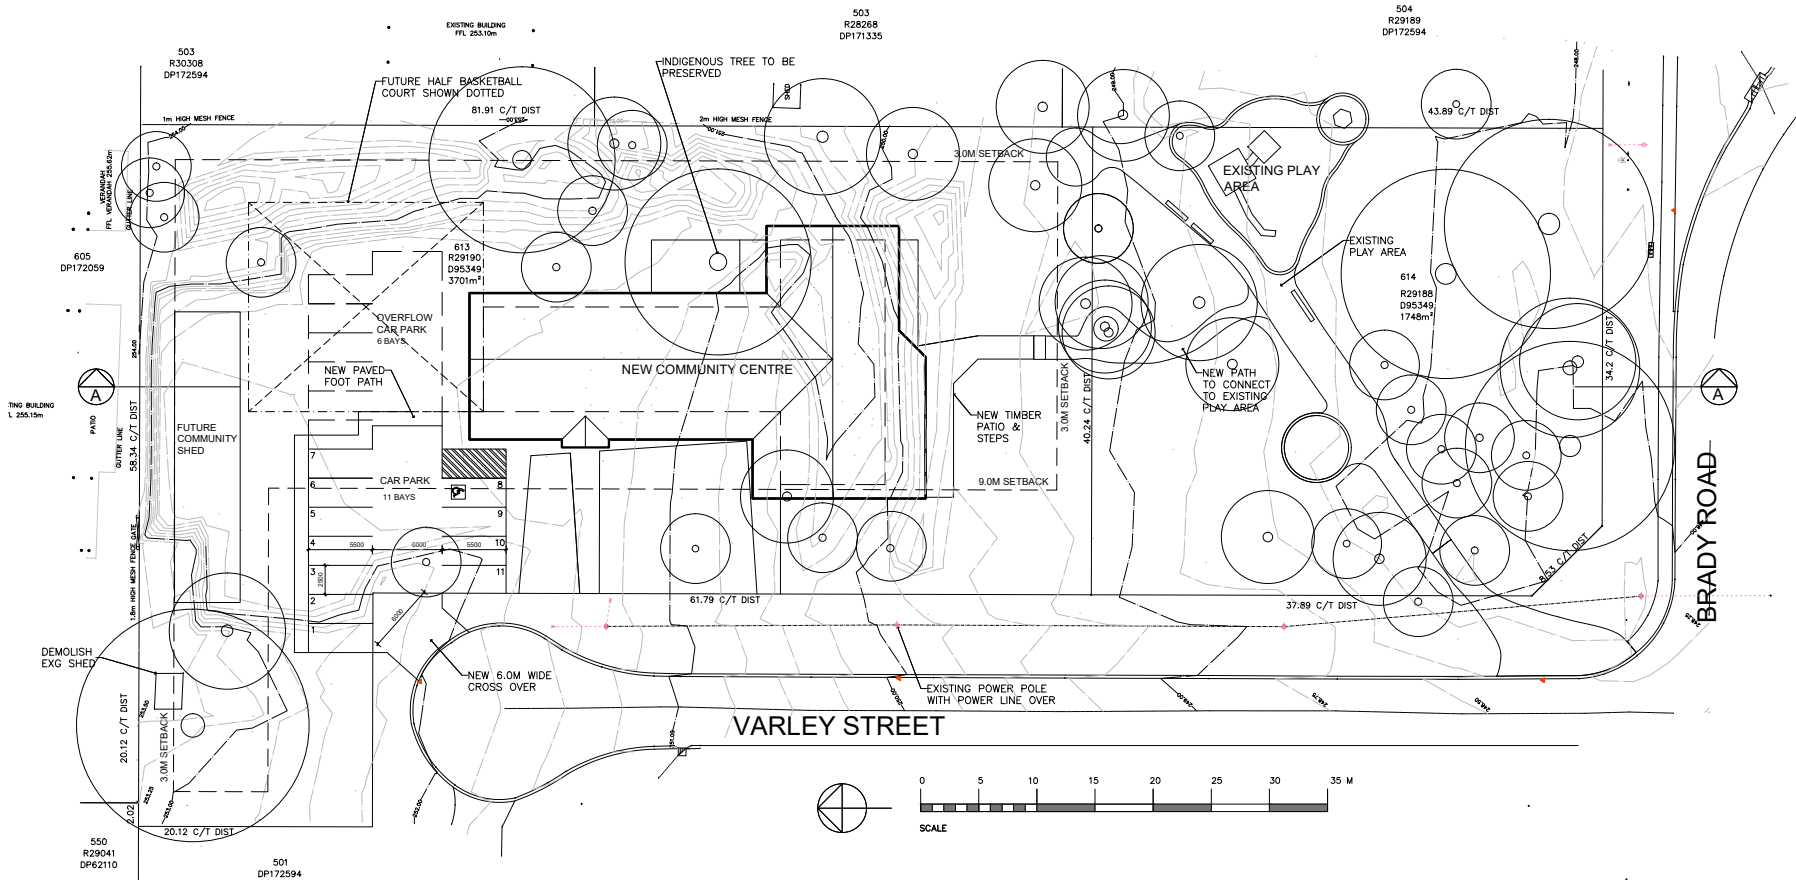

PROPOSED SITE PLAN OPTION 5

1 JULY 2020

SCALE 1 : 200 @ A1



SK.03

REV L



SPHERE
ARCHITECTS

0400191374
spherearchitects@gmail.com
22 Merivale Way, Greenwood, WA 6024

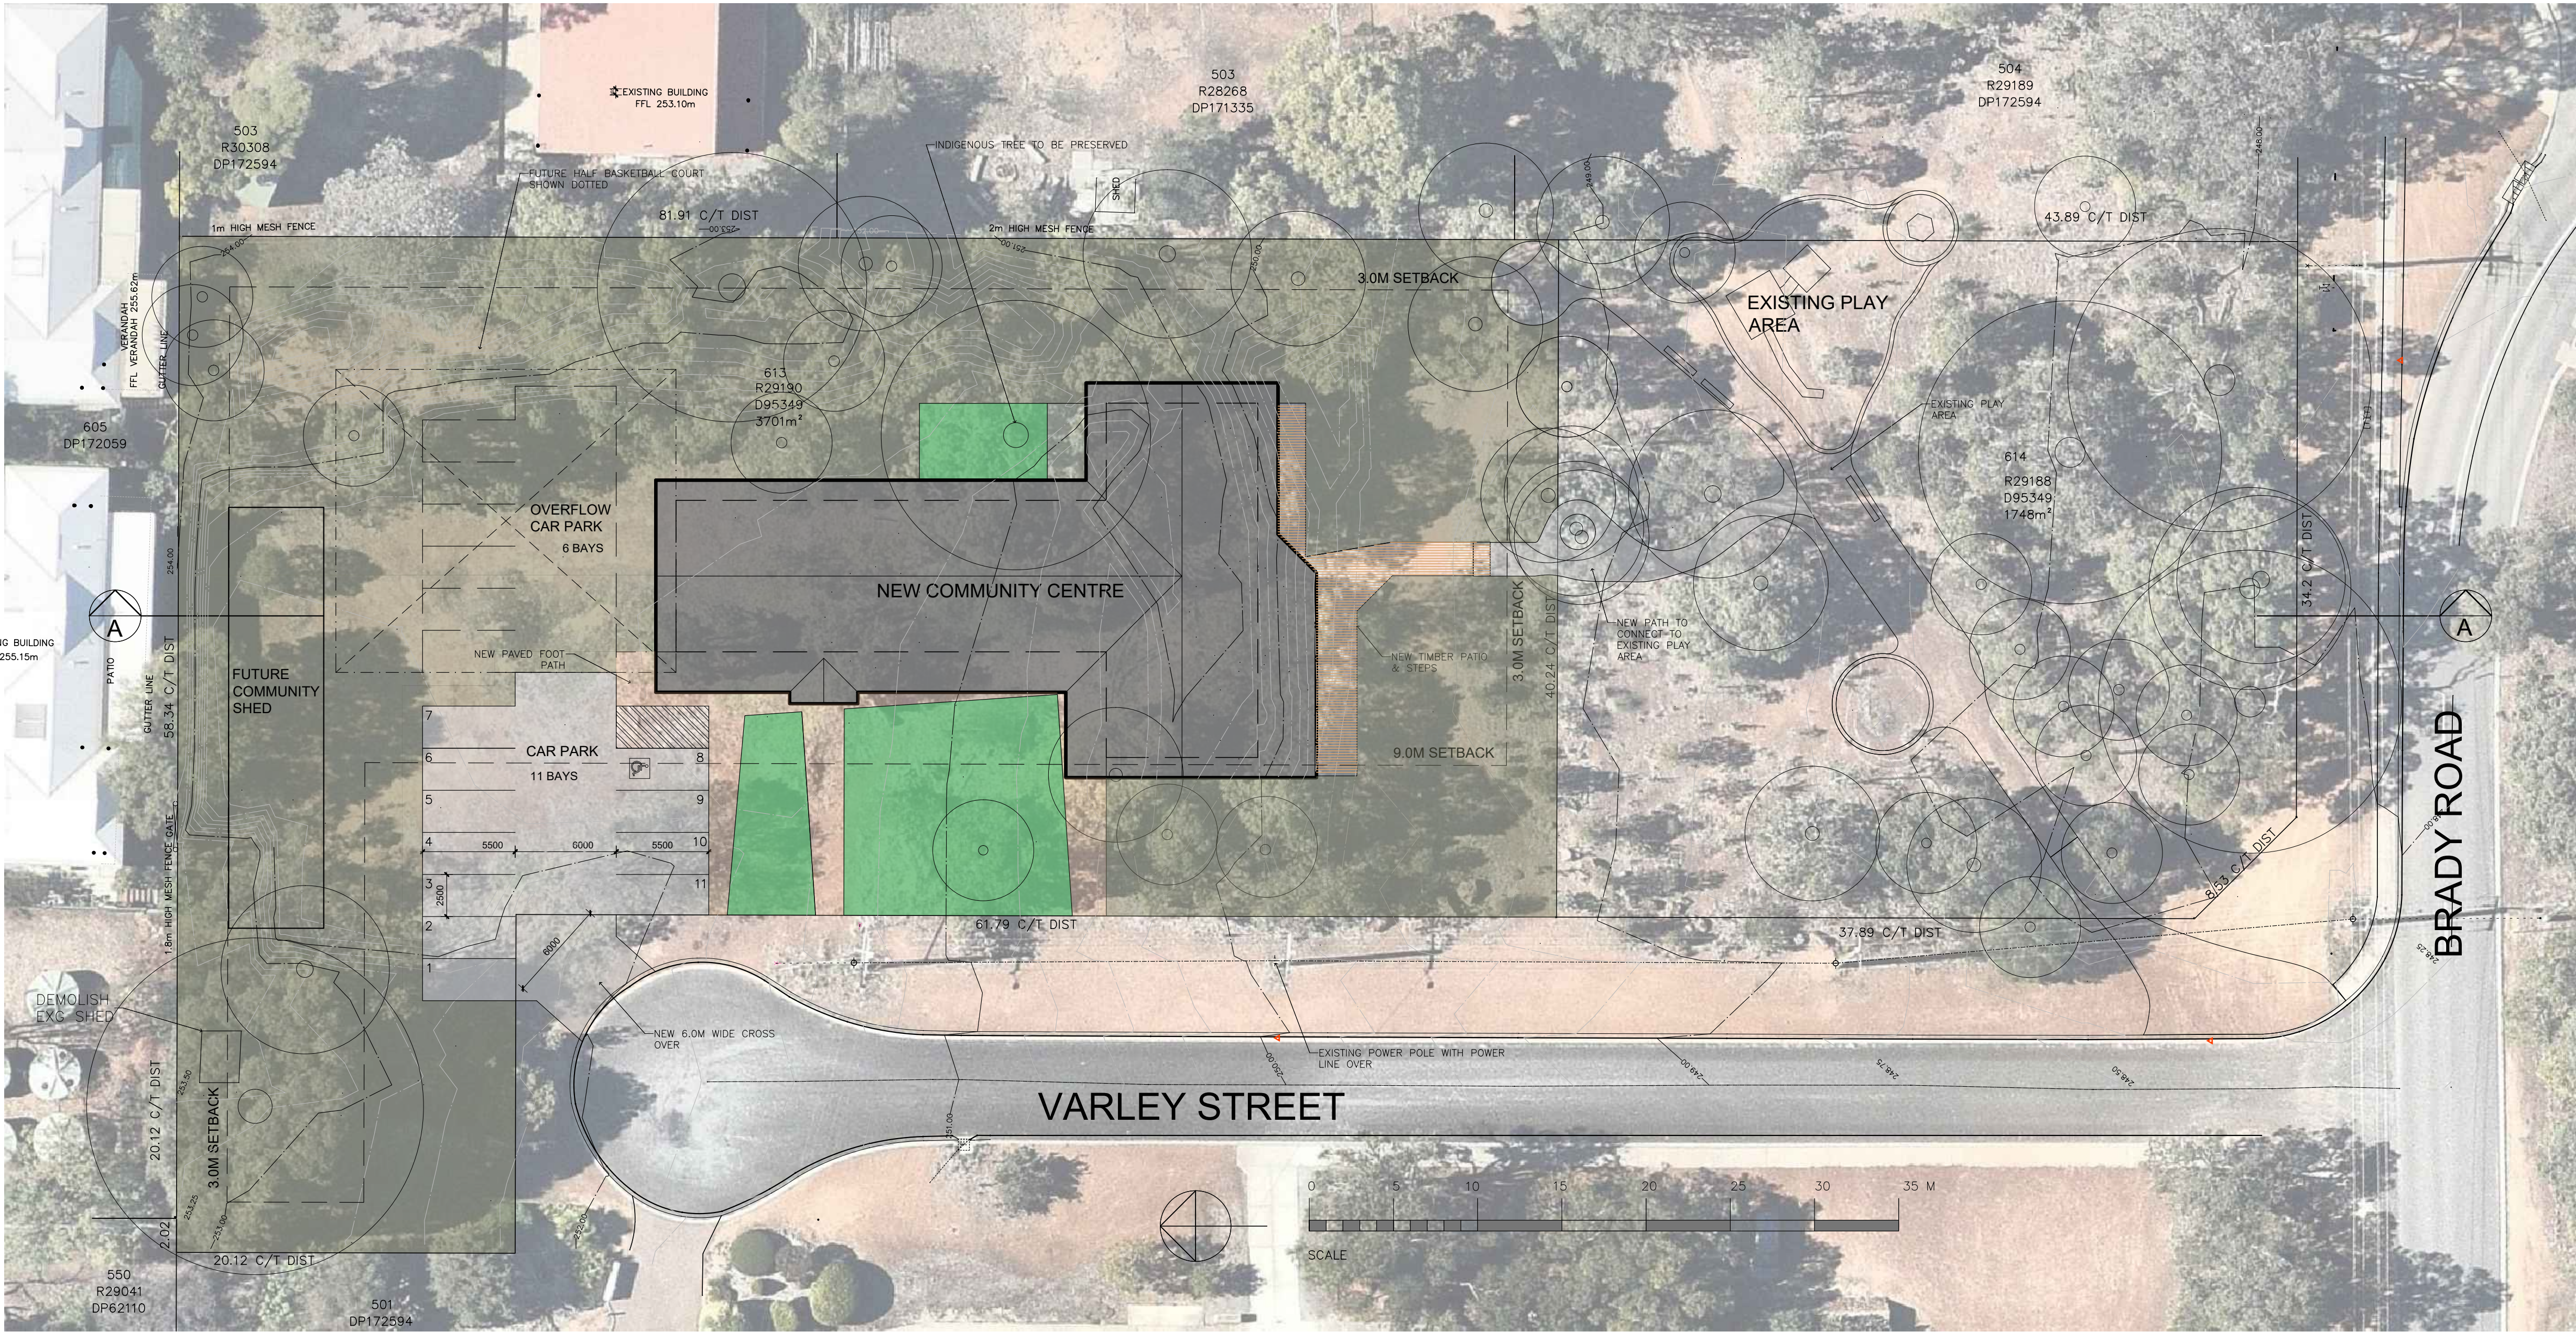
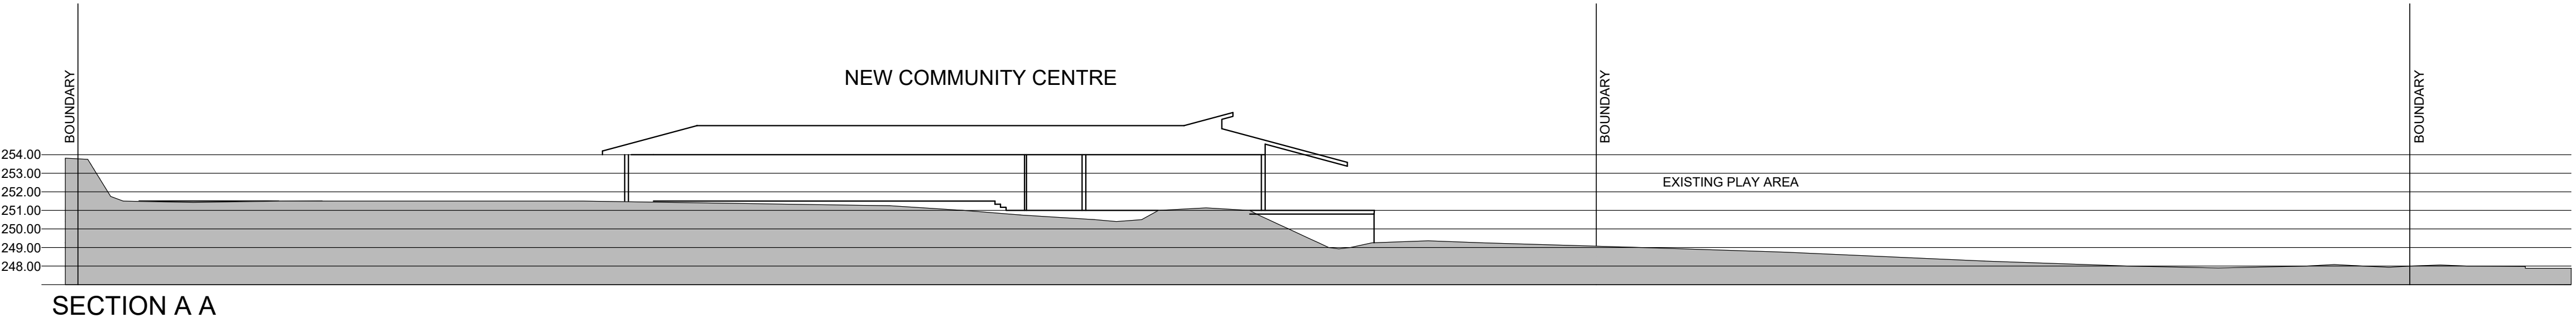


PROPOSED SITE PLAN OPTION 5
13 JULY 2020
SCALE 1 : 200 @ A1

SK.03
REV M



SPHERE
ARCHITECTS
0400191374
spherearchitects@gmail.com
22 Merivale Way, Greenwood, WA 6024

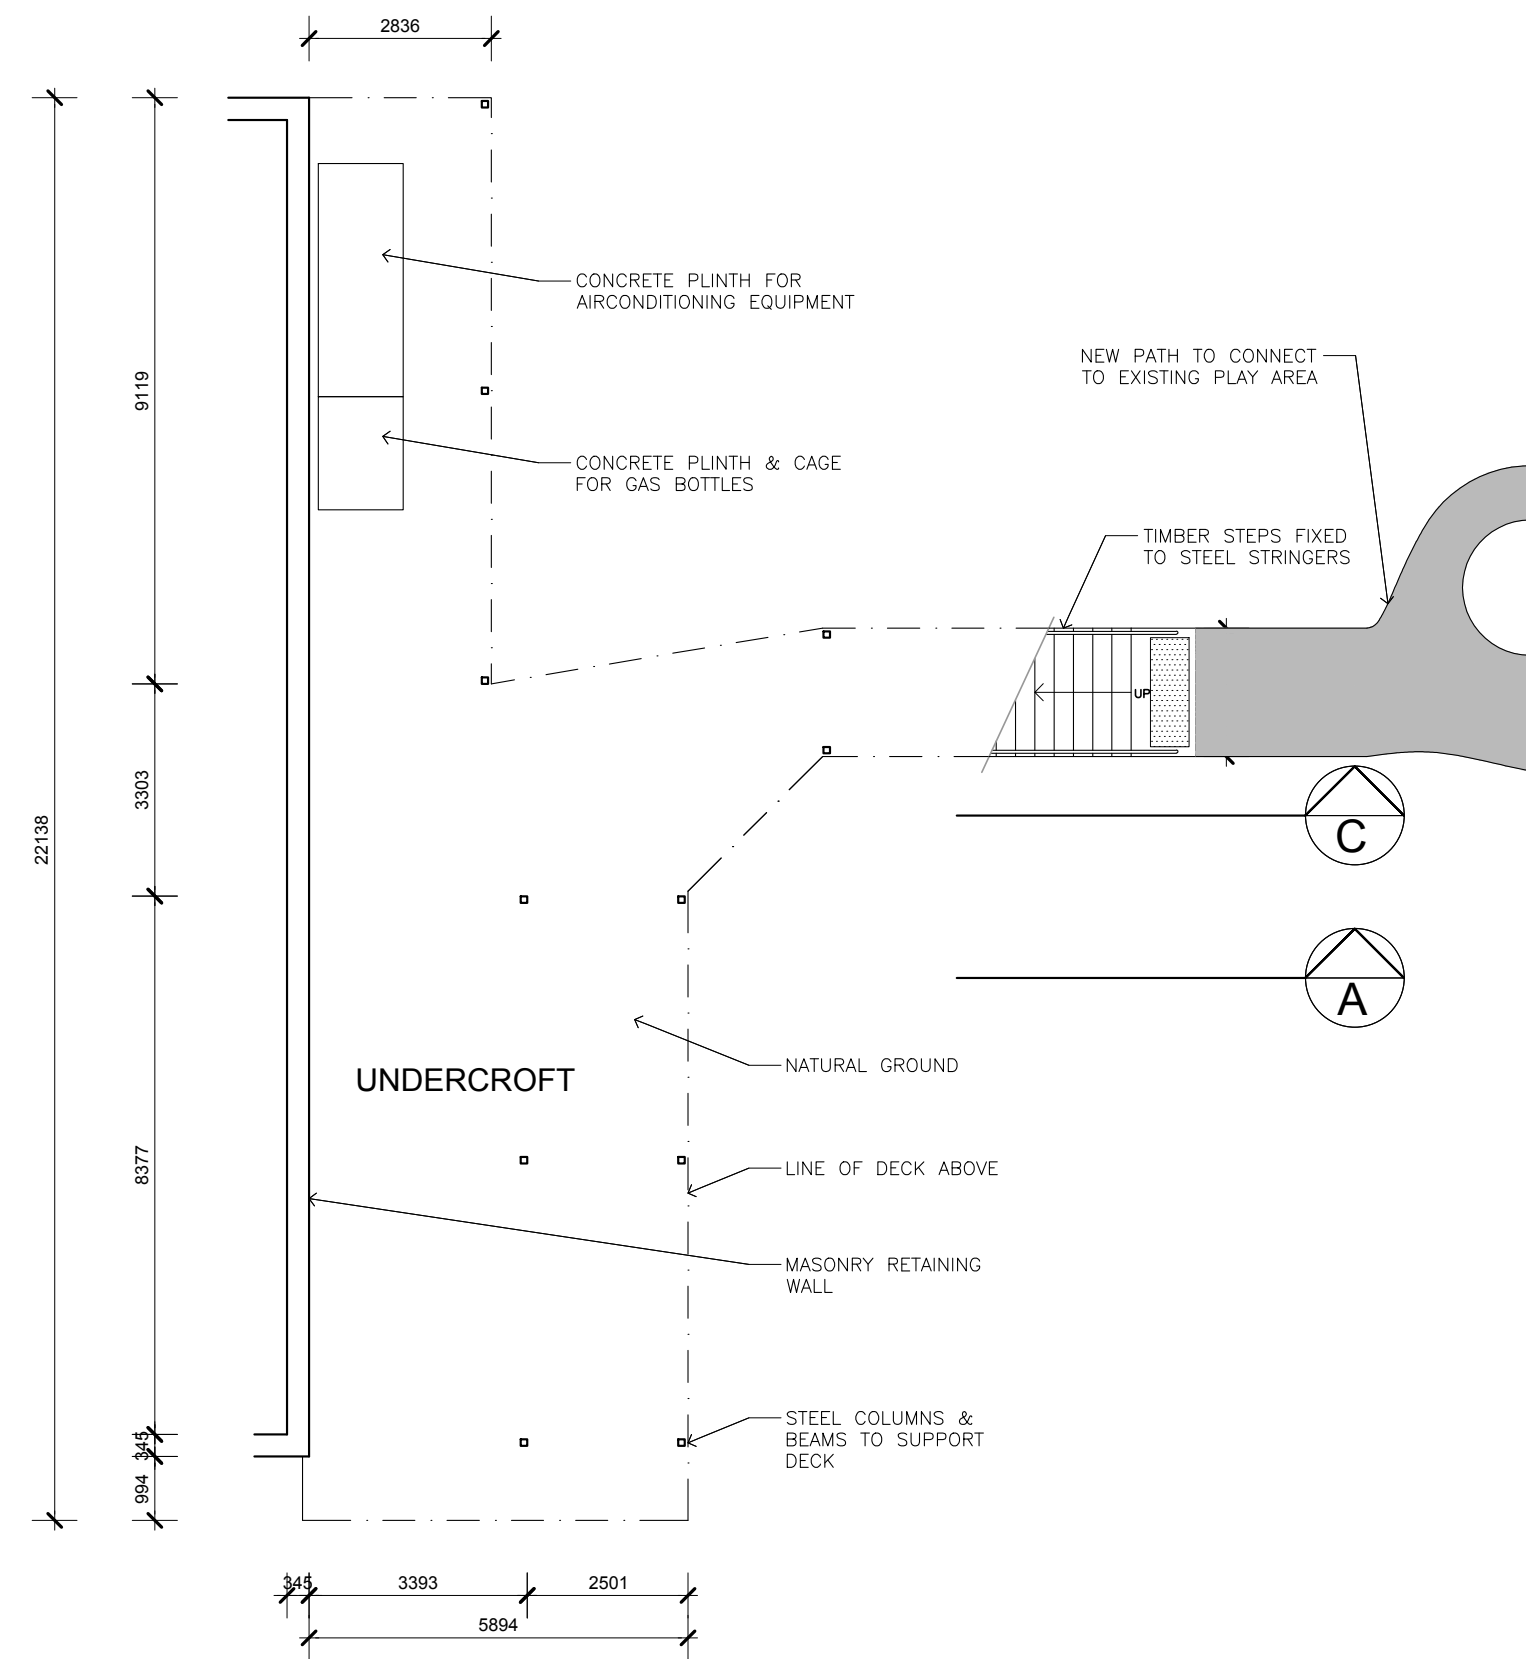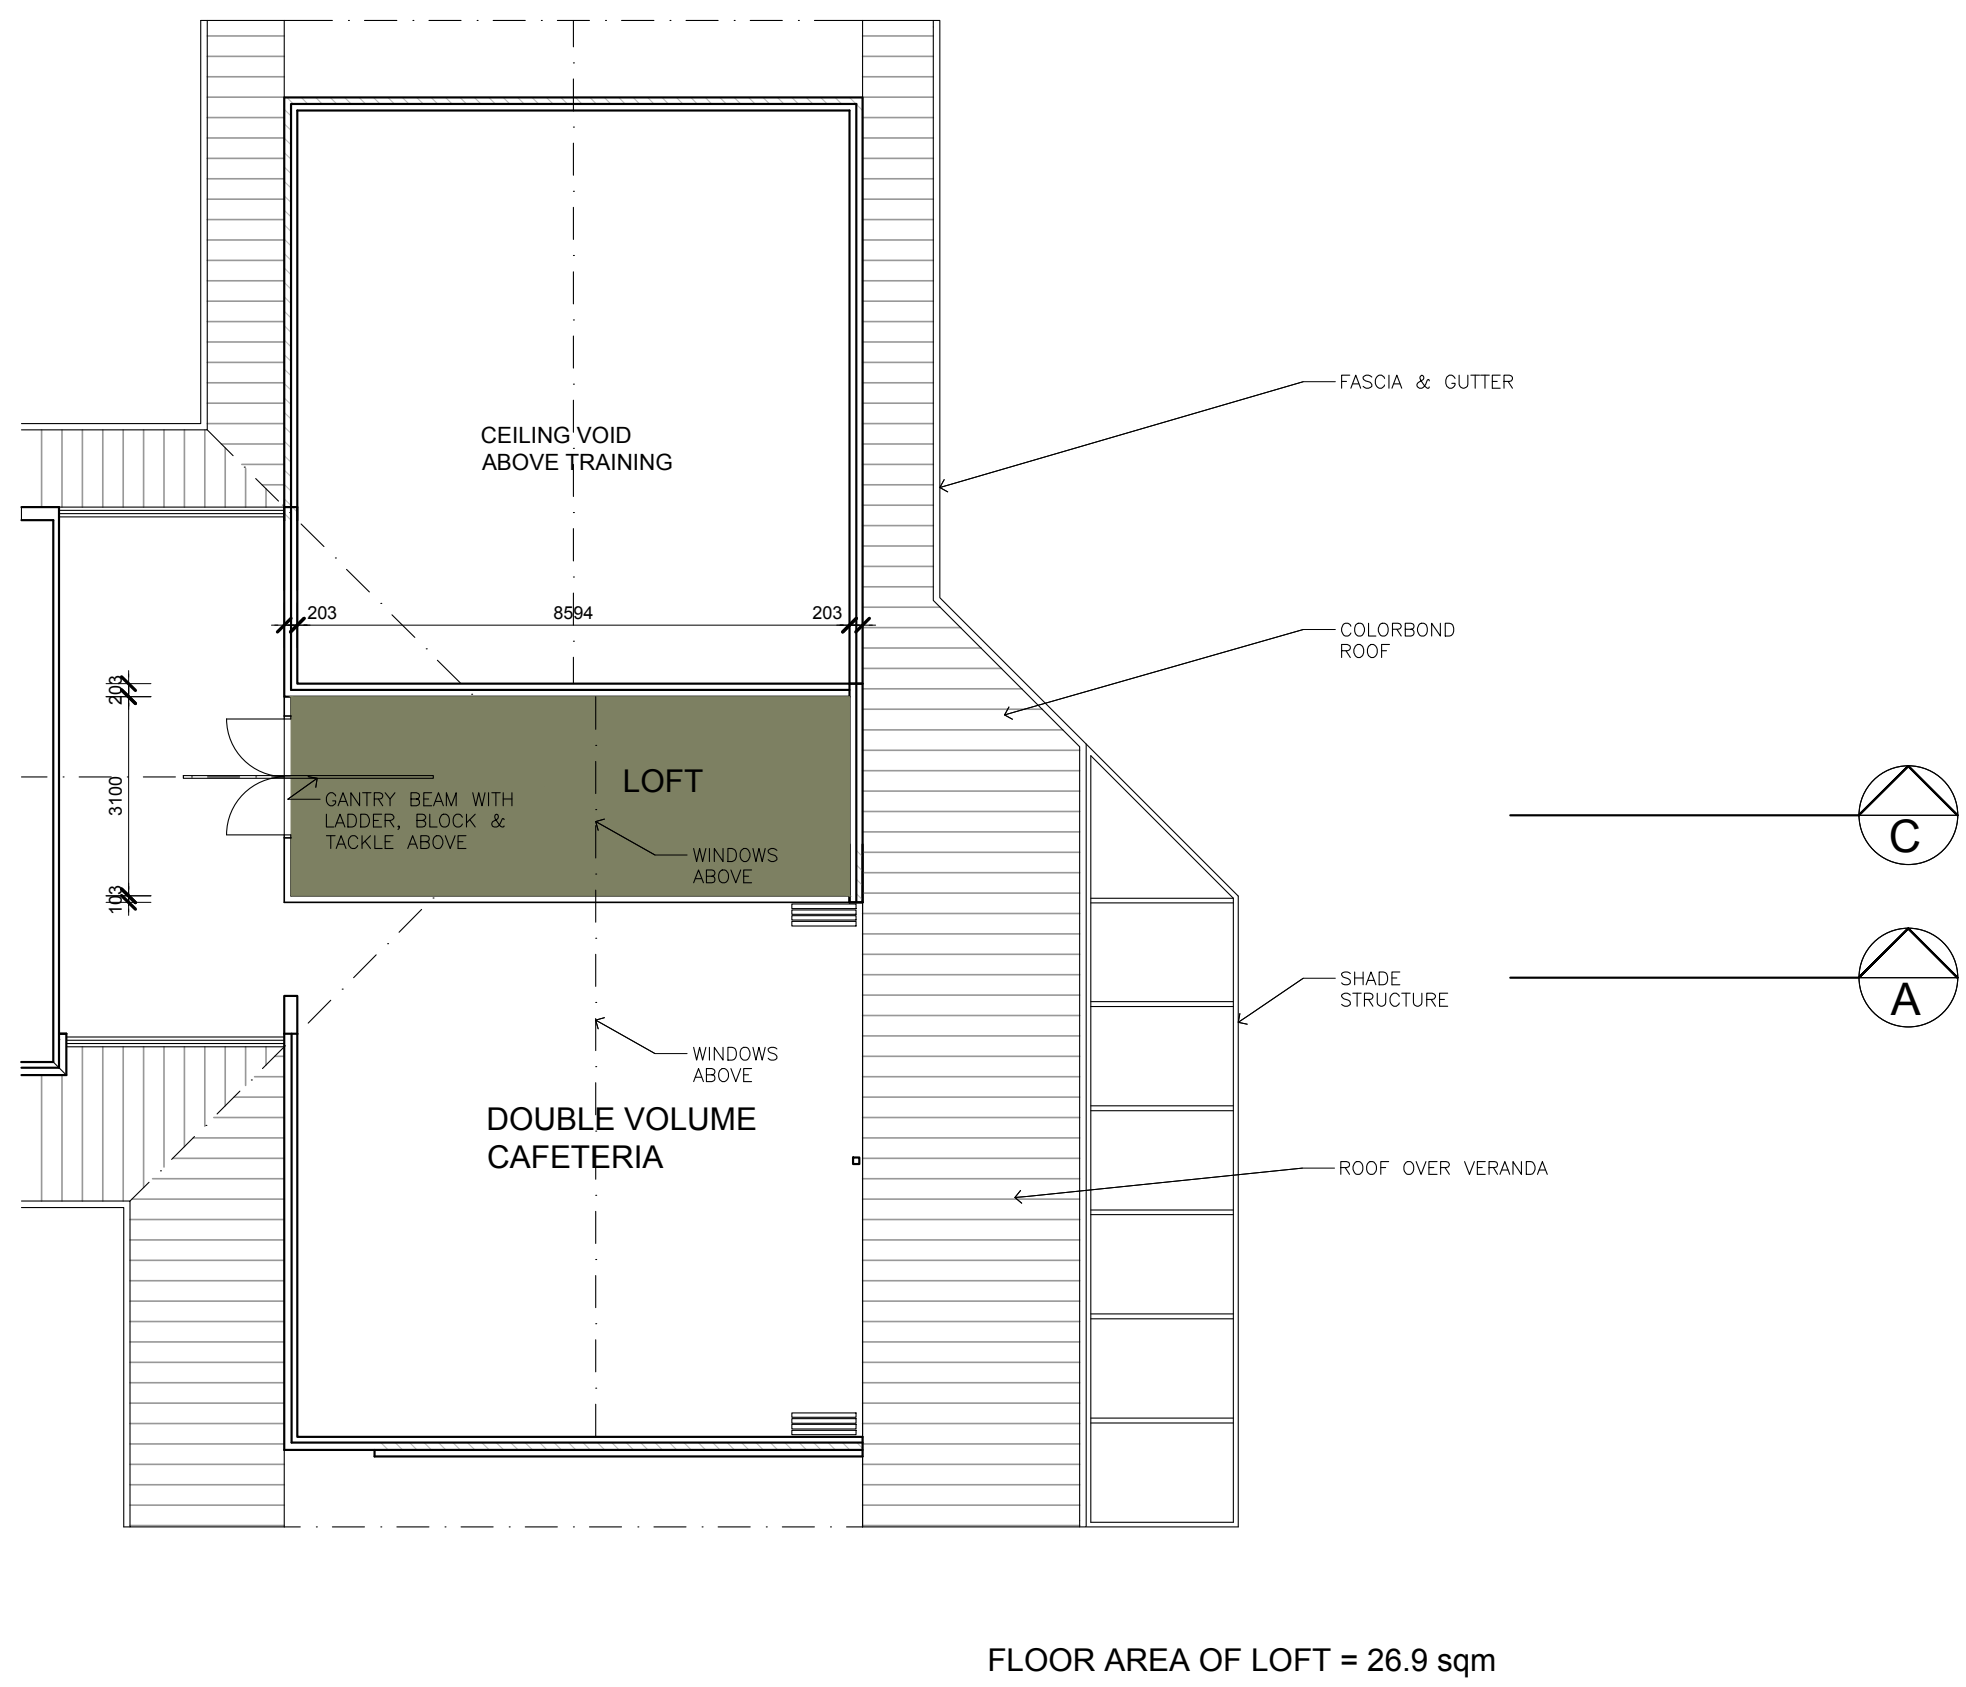

LOFT & UNDERCROFT PLANS Stage 1 & 2
16 October 2019
SCALE 1 : 100 @ A1

SK.08
REV B



SPHERE
ARCHITECTS
0400191374
spherearchitects@gmail.com
22 Merivale Way, Greenwood, WA 6024



WEST ELEVATION



SOUTH ELEVATION



EAST ELEVATION



ELEVATIONS OPTION 7 Stage 1 & 2

13 JULY 2020


SCALE 1 : 100 @ A1

SK.13

REV C


SPHERE
ARCHITECTS

 0400191374
 spherearchitects@gmail.com
 22 Merivale Way, Greenwood, WA 6024

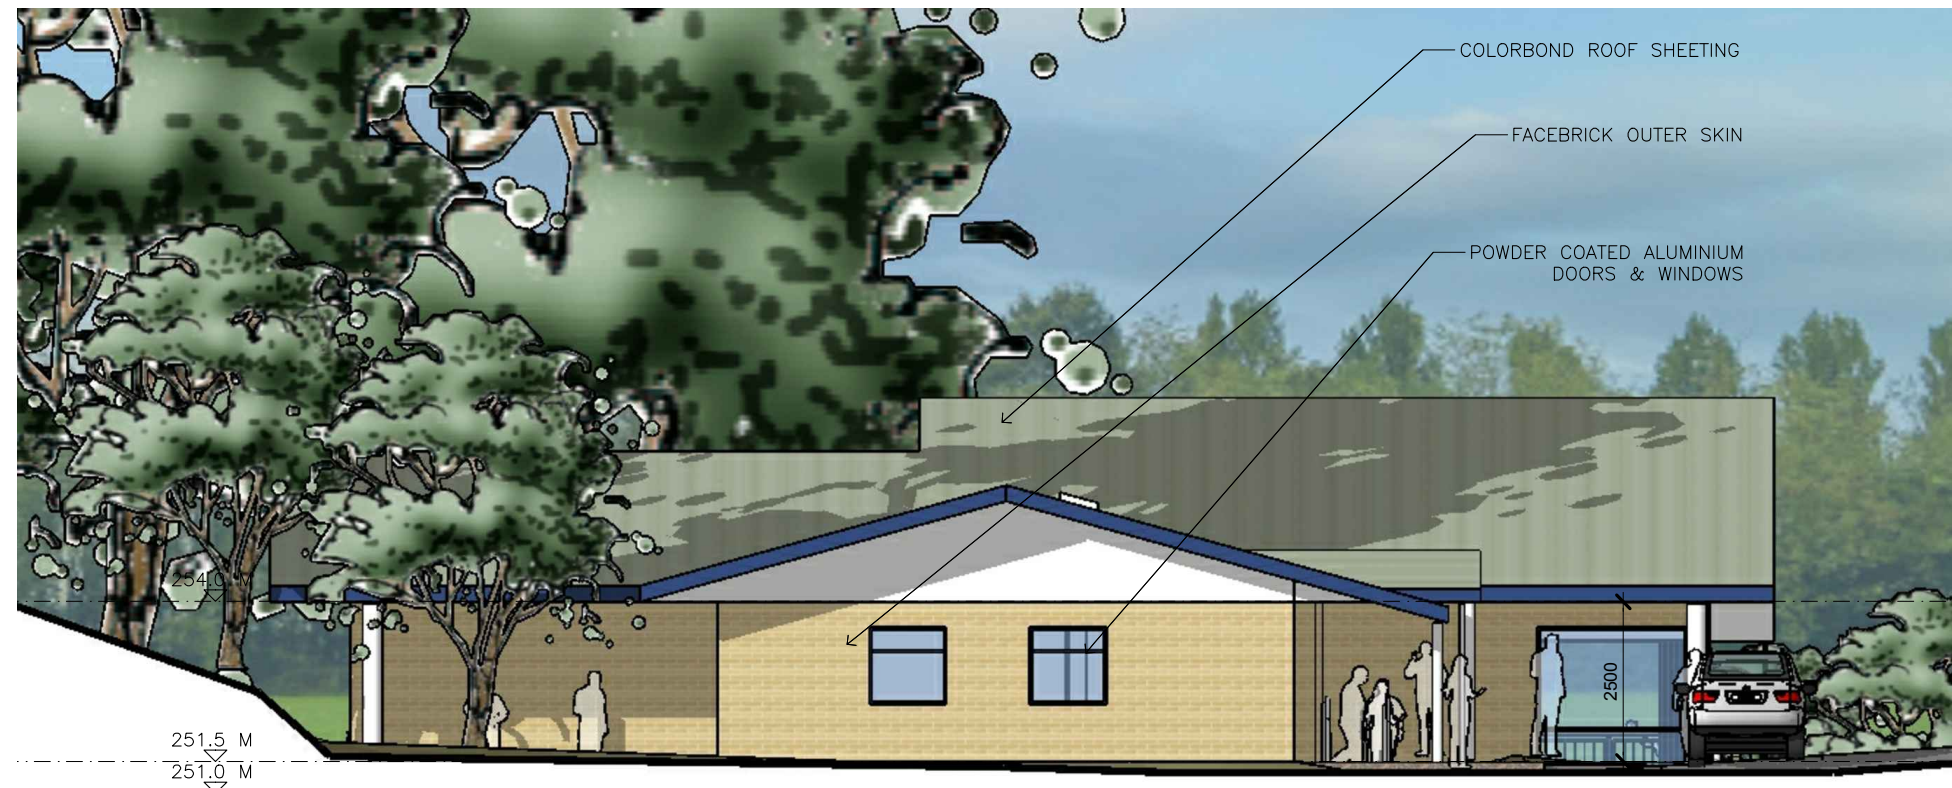

NORTH ELEVATION




SECTION B B



SECTION D D



SECTION A A

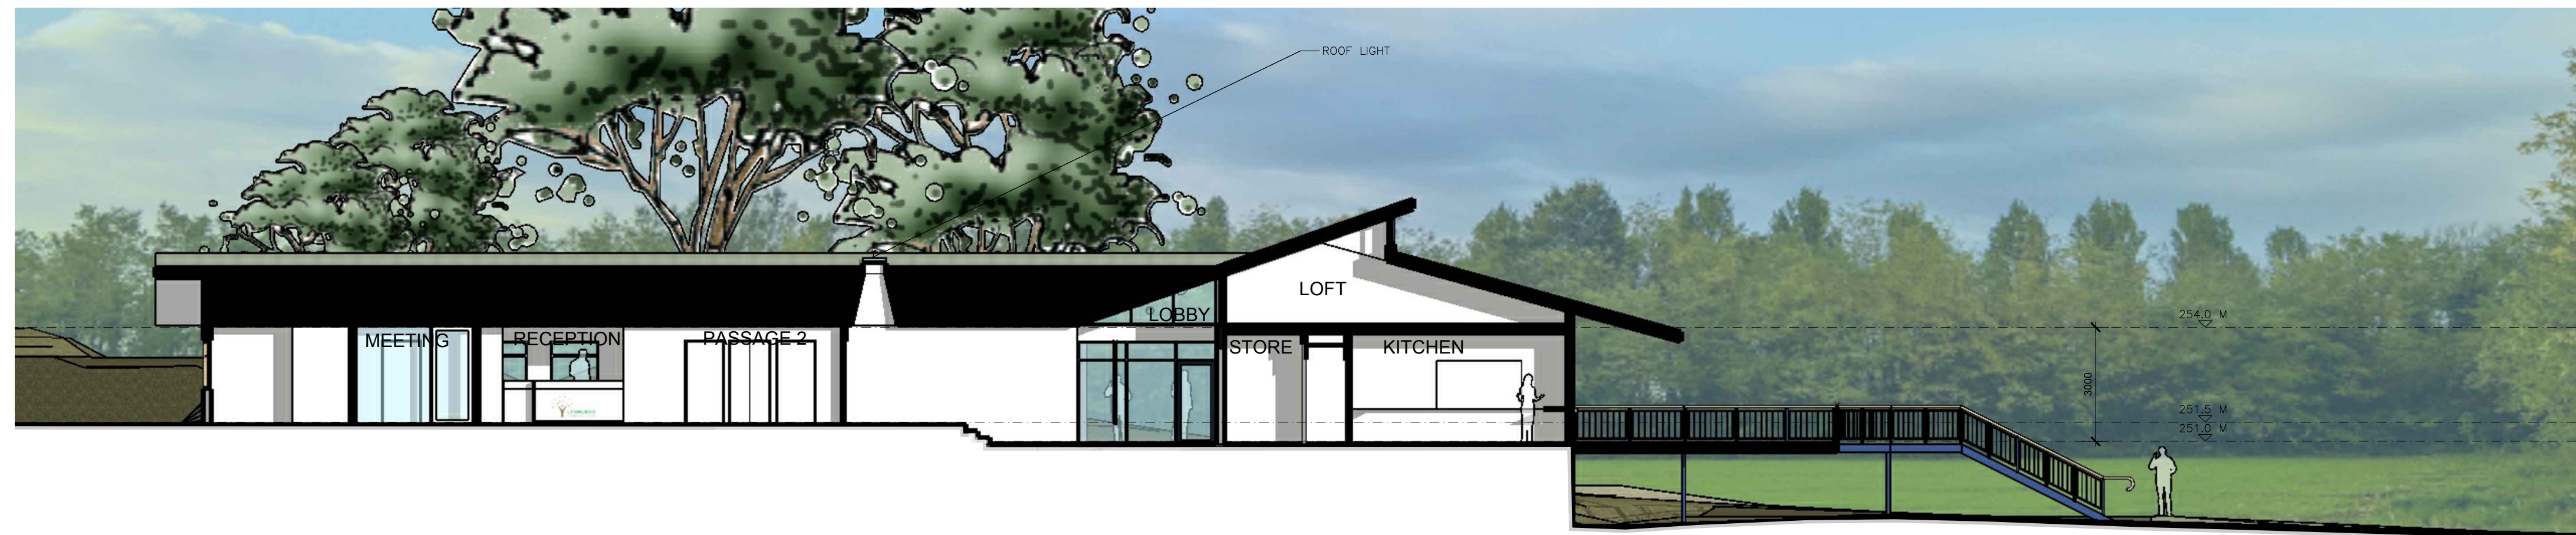

SECTION C C



SECTIONS OPTION 7 Stage 1 & 2

16 October 2019

SCALE 1 : 100 @ A1

SK.14

REV B


SPHERE
 ARCHITECTS

 0400191374
 spherearchitects@gmail.com
 22 Merivale Way, Greenwood, WA 6024





0400191374
spherearchitects@gmail.com
22 Merivale Way, Greenwood, WA 6024