4191-01/0

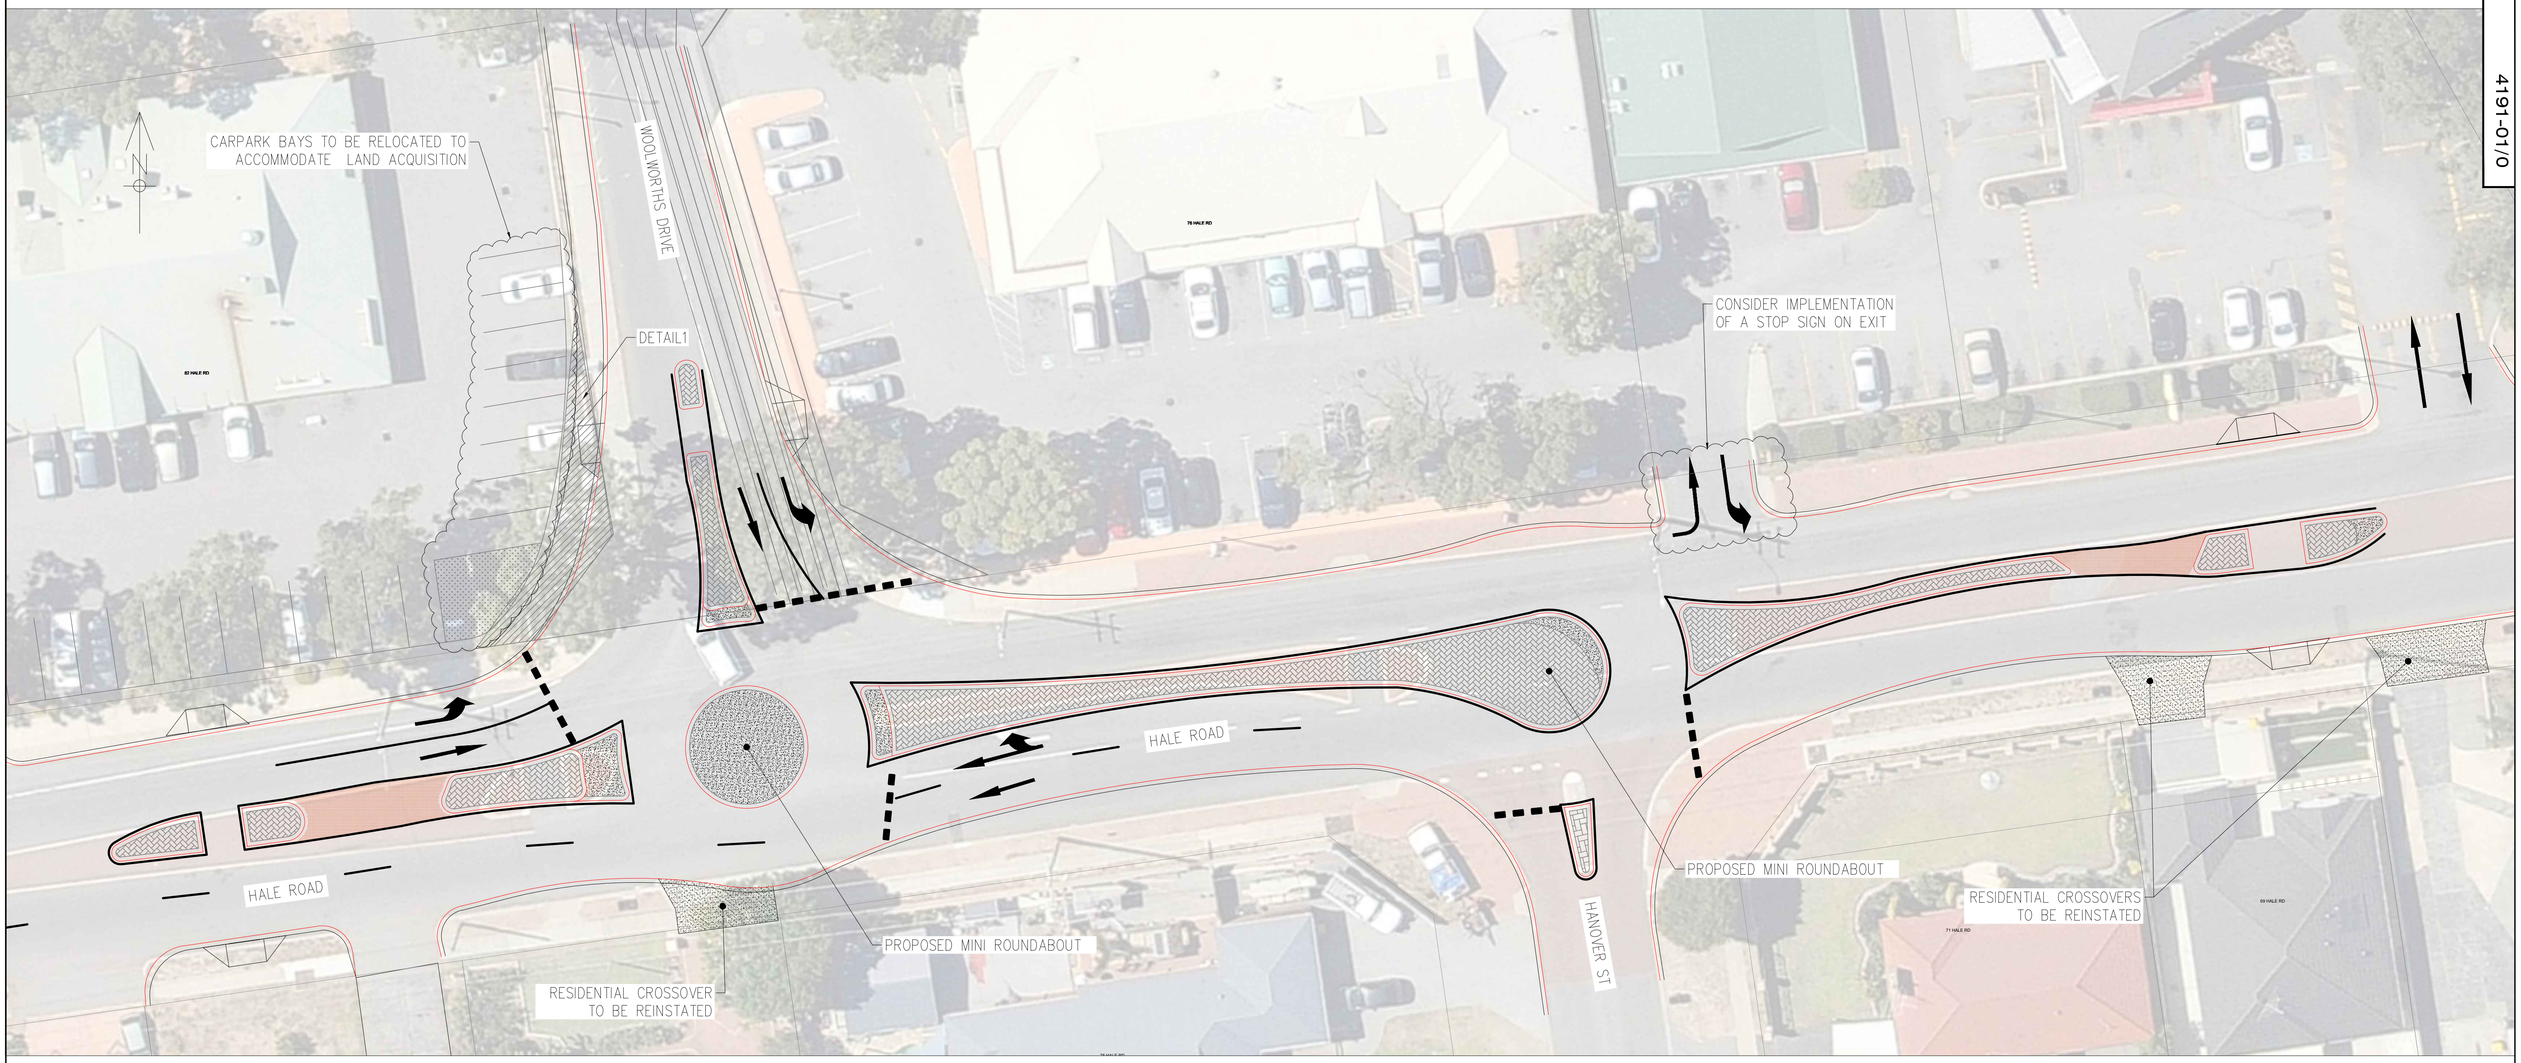

PLAN
SCALE 1:200

NOTES:

1. CADASTRAL INFORMATION APPROXIMATE ONLY.
3. ALL PAVEMENT LINEMARKING LINETYPES TO CONFORM WITH MRWA DRAWING NO 9931-0198-2 AND 200331-091.
4. KERBING TO BE CONSTRUCTED IN ACCORDANCE WITH CITY OF KALAMUNDA DRGS. 7A TO 7D
5. ALL DISTURBANCES TO EXISTING VERGE RETICULATION AND TURFING TO BE REINSTATED.
6. BRICK PAVING TO BE 100mm THICK 25MPA WITH RED FAUX BRICK PAVING IN HERRINGBONE PATTERN.

LEGEND:

- RED PAVEMENT TO BE RE-INSTATED AT GRADE USING 30mm ASPHALT AC10
- CONCRETE PAVING MOUNTABLE AREA
- BRICK PAVING 45° HERRINGBONE 'FEDERATION RED' WITH HEADER

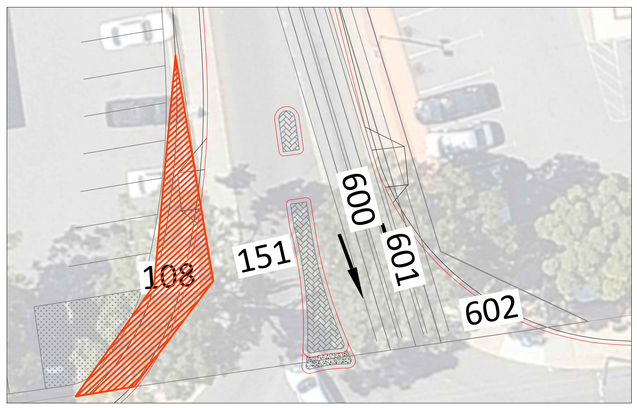

DETAIL 1 - LAND ACQUISITION
SCALE 1:200

PROPOSED LAND ACQUISITION	
LOT No.	AREA REQUIRED
108	53 m²
TOTAL	53 m²

NOTE:

1. LOT 108 LAND ACQUISITION TO BE AMALGAMATED WITH LOT 151

NOT FOR CONSTRUCTION

CONCEPT ONLY

city of Kalamunda

ASSET SERVICES

HALE ROAD, FORRESTFIELD

ROAD UPGRADE
STRELITZIA AVENUE TO WOOLWORTHS DRIVE
FORRESTFIELD

CONCEPT PLAN
"MINI" ROUNDABOUT OPTION 1

No.	REVISION	BY	DATE	AUTH
0	ISSUED FOR MAIN ROADS WA REVIEW	CC	27/08/18	

No.	REVISION	BY	DATE	AUTH

SCALE: 1:200 — 2 0 2 4 6 8 10 SCALE IN METRES @ A1

SURVEYED: ENGINEERING SURVEYOR /2018

DRAWN: C. CARRILLO 27/07/2018 PROJECT DESIGN OFFICER

AUTHORISED: R. KORENHOF 28/08/2018 MANAGER ASSET DELIVERY

Discipline: CI

Structure Code: 420

DATUM: AHD

GRID: PCG94

DESIGNED: C. CARRILLO 27/07/2018 PROJECT DESIGN OFFICER

CHECKED: L. PUDHOTA 21/08/2018 COORDINATOR PROJECT DESIGN

APPROVED: B. JACKSON 28/08/2018 DIRECTOR ASSET SERVICES

JOB No. -

DRAWING-No. -SHEET /REVISION: 4191-01/0

ORIGINAL DRG. SIZE: A1