4505-01-01/A

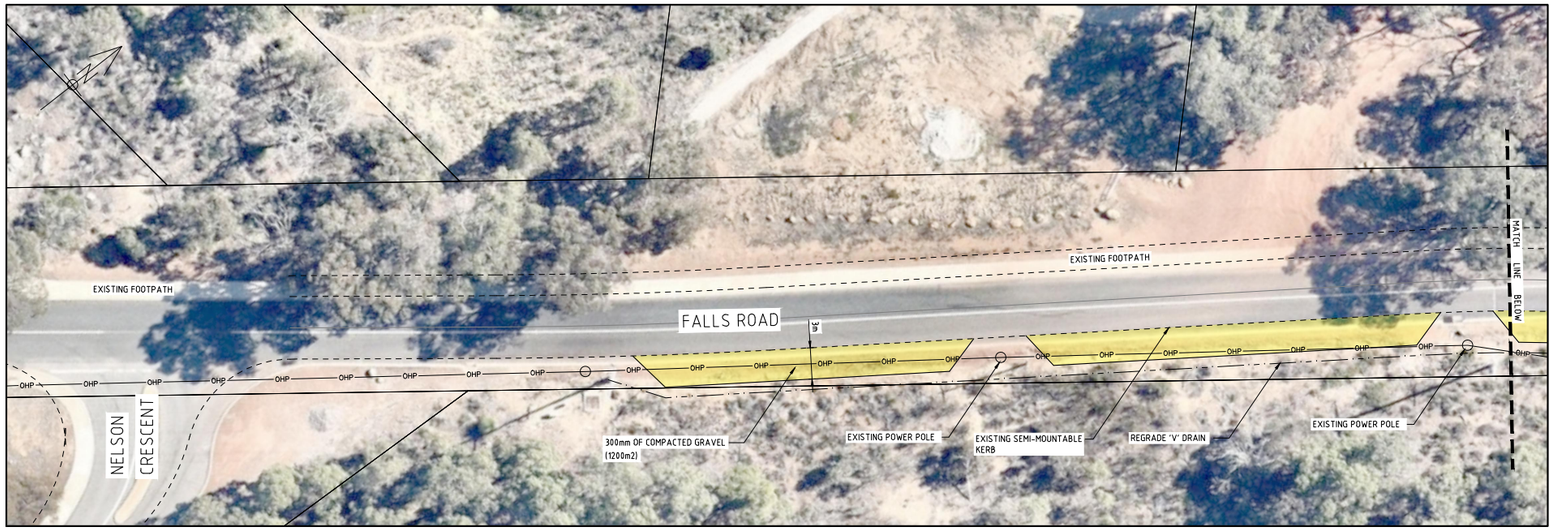

PLAN

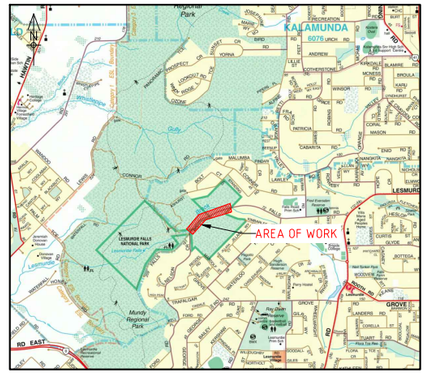

LOCALITY PLAN

PLAN

SERVICES:

OHP ELECTRICAL

LEGEND:

EXISTING		PROPOSED
	EDGE OF GRAVEL	
	LINE MARKING	
	'V' DRAIN	
	CADASTRE	
	GRAVEL REINSTATEMENT	

NOTES:

1. CADASTRAL INFORMATION APPROXIMATE ONLY.
2. SERVICE LOCATIONS DIAGRAMMATIC ONLY. CONTACT SERVICE AUTHORITIES FOR EXACT IN GROUND LOCATIONS.
3. KERBING TO BE CONSTRUCTED IN ACCORDANCE WITH CITY OF KALAMUNDA DRGS. 7A TO 7D
4. ALL DISTURBANCES TO EXISTING VERGE RETICULATION AND TURFING TO BE REINSTATED.

WARNING
SERVICES AND CADASTRAL BOUNDARY LOCATIONS ARE ONLY INDICATIVE AND MUST NOT BE USED FOR EXCAVATION. THE "ONE CALL 1100" SYSTEM SHALL BE USED TO OBTAIN ACCURATE SERVICE LOCATIONS.

No.	REVISION	BY	DATE	AUTH
A	ISSUED FOR INTERNAL REVIEW	CE	15/06/20	

SCALE: 1:250 (2.5 0 2.5 5.0 7.5 10.0 12.5 SCALE IN METRES)
DATUM: AHD
GRID: PCG94
SURVEYED: ...../2019 ENGINEERING SURVEYOR
DESIGNED: C.EDMEADES...../03/2020 INFRASTRUCTURE DESIGN OFFICER
DRAWN: C.EDMEADES...../03/2020 INFRASTRUCTURE DESIGN OFFICER
CHECKED: ...../03/2020 COORDINATOR DESIGN SERVICES
AUTHORISED: ...../03/2020 MANAGER ASSET DELIVERY
APPROVED: ...../03/2020 DIRECTOR ASSET SERVICES
Discipline: CI
Structure Code: 420
JOB No. 3456

city of Kalamunda

ASSET SERVICES

FALLS ROAD
PROPOSED EMBAYED PARKING
LESMURDIE

CONCEPT PLAN

DRAWING-No. 4505-01-01/A -SHEET /REVISION
ORIGINAL DRG. SIZE A1