4505-01-02/A

PLAN

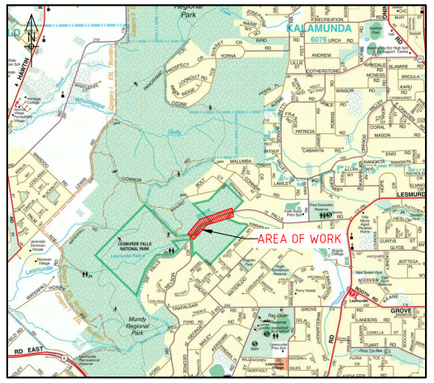

LOCALITY PLAN

SERVICES:

OHP ELECTRICAL

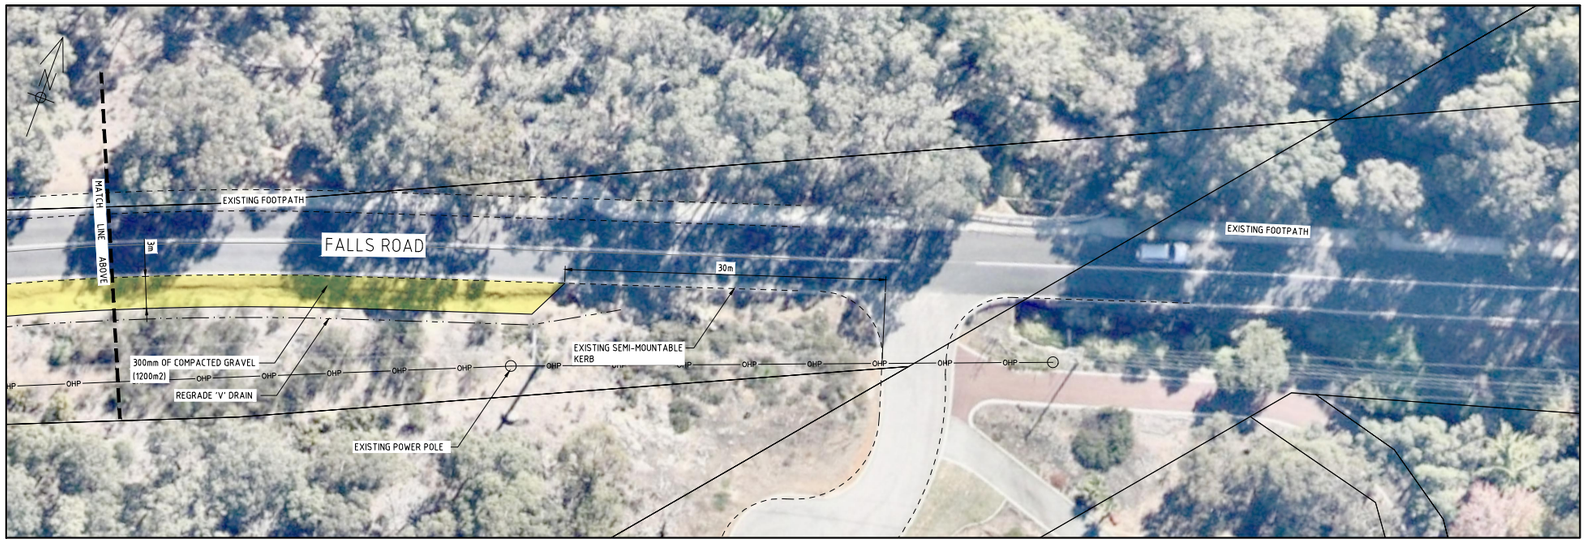

PLAN

LEGEND:

EXISTING		PROPOSED
	EDGE OF GRAVEL	
	LINE MARKING	
	'V' DRAIN	
	CADASTRE	
	GRAVEL REINSTATEMENT	

NOTES:

1. CADASTRAL INFORMATION APPROXIMATE ONLY.
2. SERVICE LOCATIONS DIAGRAMMATIC ONLY. CONTACT SERVICE AUTHORITIES FOR EXACT IN GROUND LOCATIONS.
3. KERBING TO BE CONSTRUCTED IN ACCORDANCE WITH CITY OF KALAMUNDA DRGS. 7A TO 7D
4. ALL DISTURBANCES TO EXISTING VERGE RETICULATION AND TURFING TO BE REINSTATED.

WARNING
SERVICES AND CADASTRAL BOUNDARY LOCATIONS ARE ONLY INDICATIVE AND MUST NOT BE USED FOR EXCAVATION. THE "ONE CALL 1100" SYSTEM SHALL BE USED TO OBTAIN ACCURATE SERVICE LOCATIONS.

city of Kalamunda

ASSET SERVICES

FALLS ROAD
PROPOSED EMBAYED PARKING
LESMURDIE

CONCEPT PLAN

No.	REVISION	BY	DATE	AUTH
A	ISSUED FOR INTERNAL REVIEW	CE	15/06/20	

No.	REVISION	BY	DATE	AUTH

SCALE: 1:250 (2.5 0 2.5 5.0 7.5 10.0 12.5 SCALE IN METRES)
DATUM: AHD
GRID: PCG94
SURVEYED: ENGINEERING SURVEYOR ...../2019
DESIGNED: C.EDMEADES INFRASTRUCTURE DESIGN OFFICER ...../03/2020
DRAWN: C.EDMEADES INFRASTRUCTURE DESIGN OFFICER ...../03/2020
CHECKED: COORDINATOR DESIGN SERVICES ...../03/2020
AUTHORISED: MANAGER ASSET DELIVERY ...../03/2020
APPROVED: DIRECTOR ASSET SERVICES ...../03/2020
Discipline: CI
Structure Code: 420
JOB No. 3456
DRAWING-No. -SHEET /REVISION: 4505-01-02/A
ORIGINAL DRG. SIZE: A1