



STREET NAME PLATE WITH KALAMUNDA CITY LOGO

SCALE 1:5

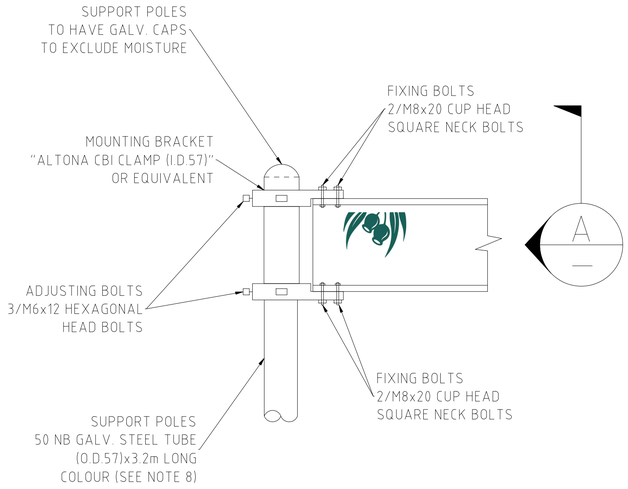

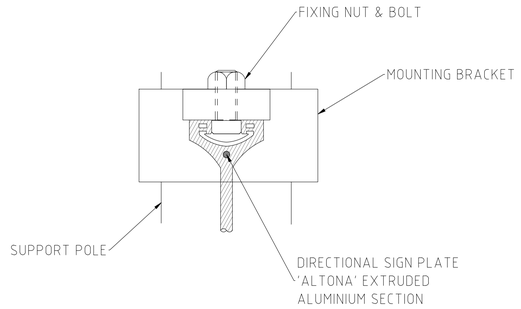


SECTION A

MOUNTING DETAIL "A" FOR STANDARD LENGTH PLATES

SCALE 1:5

NOTES:

1. UNLESS OTHERWISE SHOWN, ALL DIMENSIONS ARE IN MILLIMETRES.
2. STREET NAME PLATES SHALL BE CONSTRUCTED FROM NON-CORROSIVE EXTRUDED ALUMINIUM SECTIONS HAVING A NOMINAL DEPTH OF 150mm AND NOT LESS THAN 3mm THICKNESS.
3. STREET NAME PLATE COLOUR CODE SHALL BE AS SPECIFIED BELOW:
   LETTERING: PANTONE BLACK - 6C
   BACKGROUND: CLASS 400 - REFLECTIVE WHITE
   LOGO GUMNUTS: DEEP GREEN 2 PANTONE - 626C
   ELECTRONIC LOGO IMAGE TO BE OBTAINED FROM THE CITY OF KALAMUNDA.
4. LETTERING SHALL BE SERIES D, AS SPECIFIED IN AS 1744:2015 STANDARD ALPHABETS FOR ROAD SIGN. FOR LONG STREET NAME, THE LETTERING MAY BE MADE PROPORTIONALLY NARROWER TO FIT WITHIN THE 1200mm (MAX) PLATE LENGTH, PROVIDED THAT THE LETTERS SHALL NOT BE NARROWER THAN SERIES C.
5. STREET TYPE ABBREVIATION SHALL BE COMPLIANT WITH THE AS 1744 LETTER SERIES.
6. STREET NAME IS TO BE ON BOTH SIDES OF THE PLATE.
7. LOGO SHALL BE POSITIONED EITHER FRONT OR BACK OF THE SIGN NEAR THE SIGNPOST.
8. STREET NAME SIGN PLATES SHALL BE CLAMPED BOTH AT THE TOP AND BOTTOM.
9. THE SIGN SHALL BE POSITIONED AND ORIENTED TO INDICATE THE DIRECTION OF THE STREET.
10. PLACE STREET NAME SIGN AS NEAR AS PRACTICABLE TO AN INTERSECTION. THE SIGN IS TO BE VISIBLE TO PEDESTRIANS AND ROAD USERS CONTINUOUSLY FOR AT LEAST 60m BEFORE THE INTERSECTION.
11. STREET NAME SIGN PLACEMENT:
    (A) IN URBAN AREAS, MINIMUM 300mm CLEARANCE FROM EDGE OF SIGN TO FACE OF KERB OR EDGE OF ROAD PAVEMENT.
    (B) IN RURAL AREAS, THE SIGN AND ITS POST SHALL BE A MINIMUM OF 600mm CLEAR OF THE OUTER EDGE OF ROAD PAVEMENT OR FACE OF GUARDRAIL.

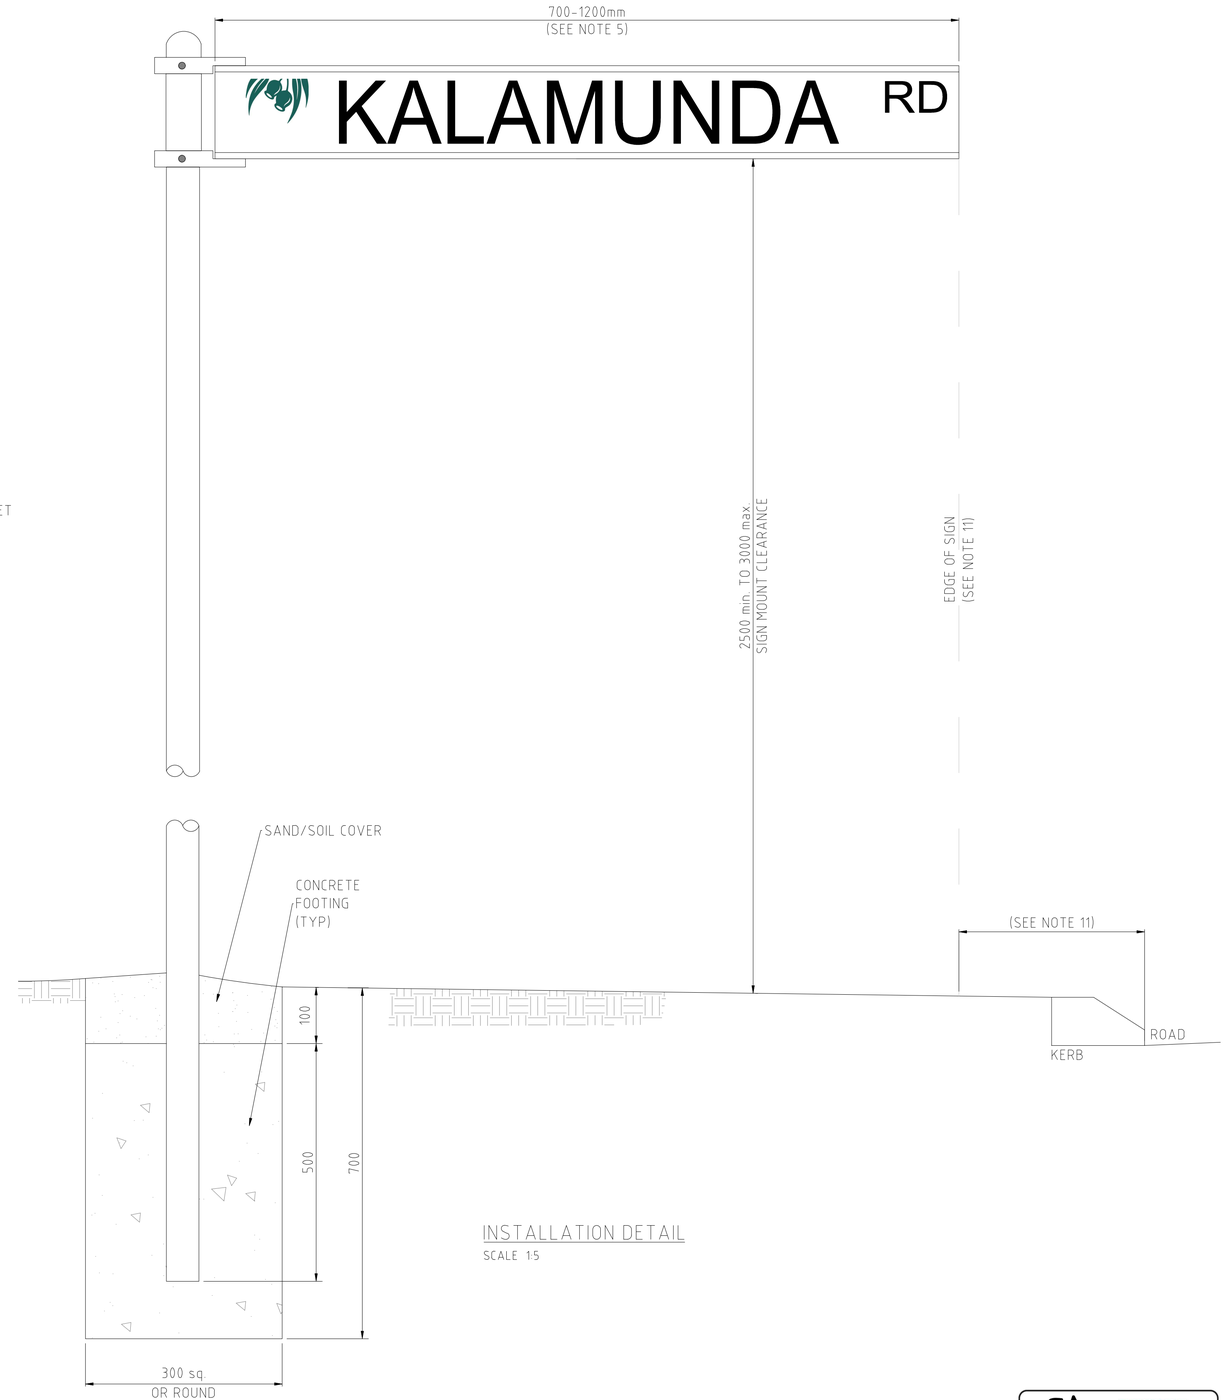

INSTALLATION DETAIL

SCALE 1:5

1:5

0 0.05m 0.1 0.15 0.2 0.25 0.3 0.35 0.4 0.45 0.5 0.55 0.6 0.65 0.7 0.75

BEFORE YOU DIG www.byda.com.au
Zero Damage - Zero Harm

AMENDMENTS

REV	DATE	DESCRIPTION	BY	CHK'D	APP'D
0	07/07/26	ISSUED FOR APPROVAL	MN	SL	BY

GENERAL NOTES

1. THIS DRAWING ALWAYS REMAINS THE PROPERTY OF THE CITY OF KALAMUNDA AND MUST NOT BE RETAINED OR REPRODUCED WITHOUT PERMISSION.
2. IN THE ABSENCE OF THE APPROVED SIGNATURE (ie MANAGER ASSET PLANNING & DELIVERY) THIS DRAWING SHALL BE TREATED AS PRELIMINARY.
3. ALL DIMENSIONS ARE IN METRES UNLESS NOTED OTHERWISE.
4. ANNOTATED DIMENSIONS SHALL ALWAYS TAKE PRECEDENCE OVER SCALED DISTANCES.

NOTE:

ALL WORKS SHALL BE IMPLEMENTED IN ACCORDANCE WITH THE CITY'S SPECIFICATIONS, CONTRACTUAL CONDITIONS AND INDUSTRY BEST PRACTICE. ANY CONFLICTS, OMISSIONS, ISSUES OR VARIATIONS ARE TO BE BROUGHT TO THE IMMEDIATE ATTENTION OF THE PROJECT DESIGNER.

City of Kalamunda
DESIGN & SURVEY
2 Railway Road Kalamunda WA 6076
PO Box 42 Kalamunda WA 6926
Western Australia
Telephone 08 9257 9999
Facsimile 08 9293 2715
Online www.kalamunda.wa.gov.au

DESIGN SL	DATE 07/07/26	SCALE HORIZ. VERT.
DRAWN MN	07/07/26	DATUM AHD
CHECKED BY	Babak Yazdani 07-Jul-2026	GRID SYSTEM MGA
AUTHORISED A/DIRECTOR	B 13-Jul-2026	JOB NUMBER

PROJECT: STANDARD DRAWING

DRAWING TITLE: STREET NAME SIGN - CITY OF KALAMUNDA

PLAN No: ES-SG-01 REV: 0

ISSUED FOR APPROVAL | A1

MANAGER DESIGN & CONSTRUCTION

Rory Smith 07-Jul-2026
RORY S. DATE

C:\USERS\MARINA.MASUMENTO\ONEDRIVE - CITY OF KALAMUNDA\DESIGN AND SURVEY TEAM - STANDARDS\ES-SG\ES-SG-01_STREET NAME SIGN.DWG
7/07/2026 2:32:11 PM

Signature: Babak Yazdani
Babak Yazdani (07-Jul-2026 14:47:41 GMT+8)
Email: Babak.Yazdani@kalamunda.wa.gov.au
Company: City of Kalamunda

Signature: Rory Smith
Email: Rory.Smith@kalamunda.wa.gov.au
Company: City of Kalamunda

Signature:
Amanda Widjaja (13-Jul-2026 10:11:18 GMT+8)
Email: director.infrastructure@kalamunda.wa.gov.au
Company: City of Kalamunda

ES-SG-01

Final Audit Report 2026-07-13

Created:	2026-07-07 (Australian Western Standard Time)
By:	Marina Nascimento (Marina.Nascimento@kalamunda.wa.gov.au)
Status:	Signed
Transaction ID:	CBJCHBCAABAATIwSuKJXIsjIpvDCXI0sKHks6WD4v2P-

"ES-SG-01" History

Document created by Marina Nascimento (Marina.Nascimento@kalamunda.wa.gov.au)
2026-07-07 - 2:38:33 PM GMT+8

Document emailed to Babak Yazdani (Babak.Yazdani@kalamunda.wa.gov.au) for signature
2026-07-07 - 2:46:58 PM GMT+8

Email viewed by Babak Yazdani (Babak.Yazdani@kalamunda.wa.gov.au)
2026-07-07 - 2:47:22 PM GMT+8

Document e-signed by Babak Yazdani (Babak.Yazdani@kalamunda.wa.gov.au)
Signature Date: 2026-07-07 - 2:47:41 PM GMT+8 - Time Source: server - Signature Appearance Selected: TYPE

Document emailed to Rory Smith (Rory.Smith@kalamunda.wa.gov.au) for signature
2026-07-07 - 2:47:43 PM GMT+8

Email viewed by Rory Smith (Rory.Smith@kalamunda.wa.gov.au)
2026-07-07 - 2:51:29 PM GMT+8

Document e-signed by Rory Smith (Rory.Smith@kalamunda.wa.gov.au)
Signature Date: 2026-07-07 - 3:38:54 PM GMT+8 - Time Source: server - Signature Appearance Selected: IMAGE

Document emailed to director.infrastructure@kalamunda.wa.gov.au for signature
2026-07-07 - 3:38:56 PM GMT+8

Email viewed by director.infrastructure@kalamunda.wa.gov.au
2026-07-07 - 5:28:16 PM GMT+8

Signer director.infrastructure@kalamunda.wa.gov.au entered name at signing as Amanda Widjaja
2026-07-13 - 10:11:16 AM GMT+8

Document e-signed by Amanda Widjaja (director.infrastructure@kalamunda.wa.gov.au)
Signature Date: 2026-07-13 - 10:11:18 AM GMT+8 - Time Source: server - Signature Appearance Selected: DRAW

Agreement completed.

2026-07-13 - 10:11:18 AM GMT+8

City of Kalamunda

Powered by Adobe Acrobat Sign