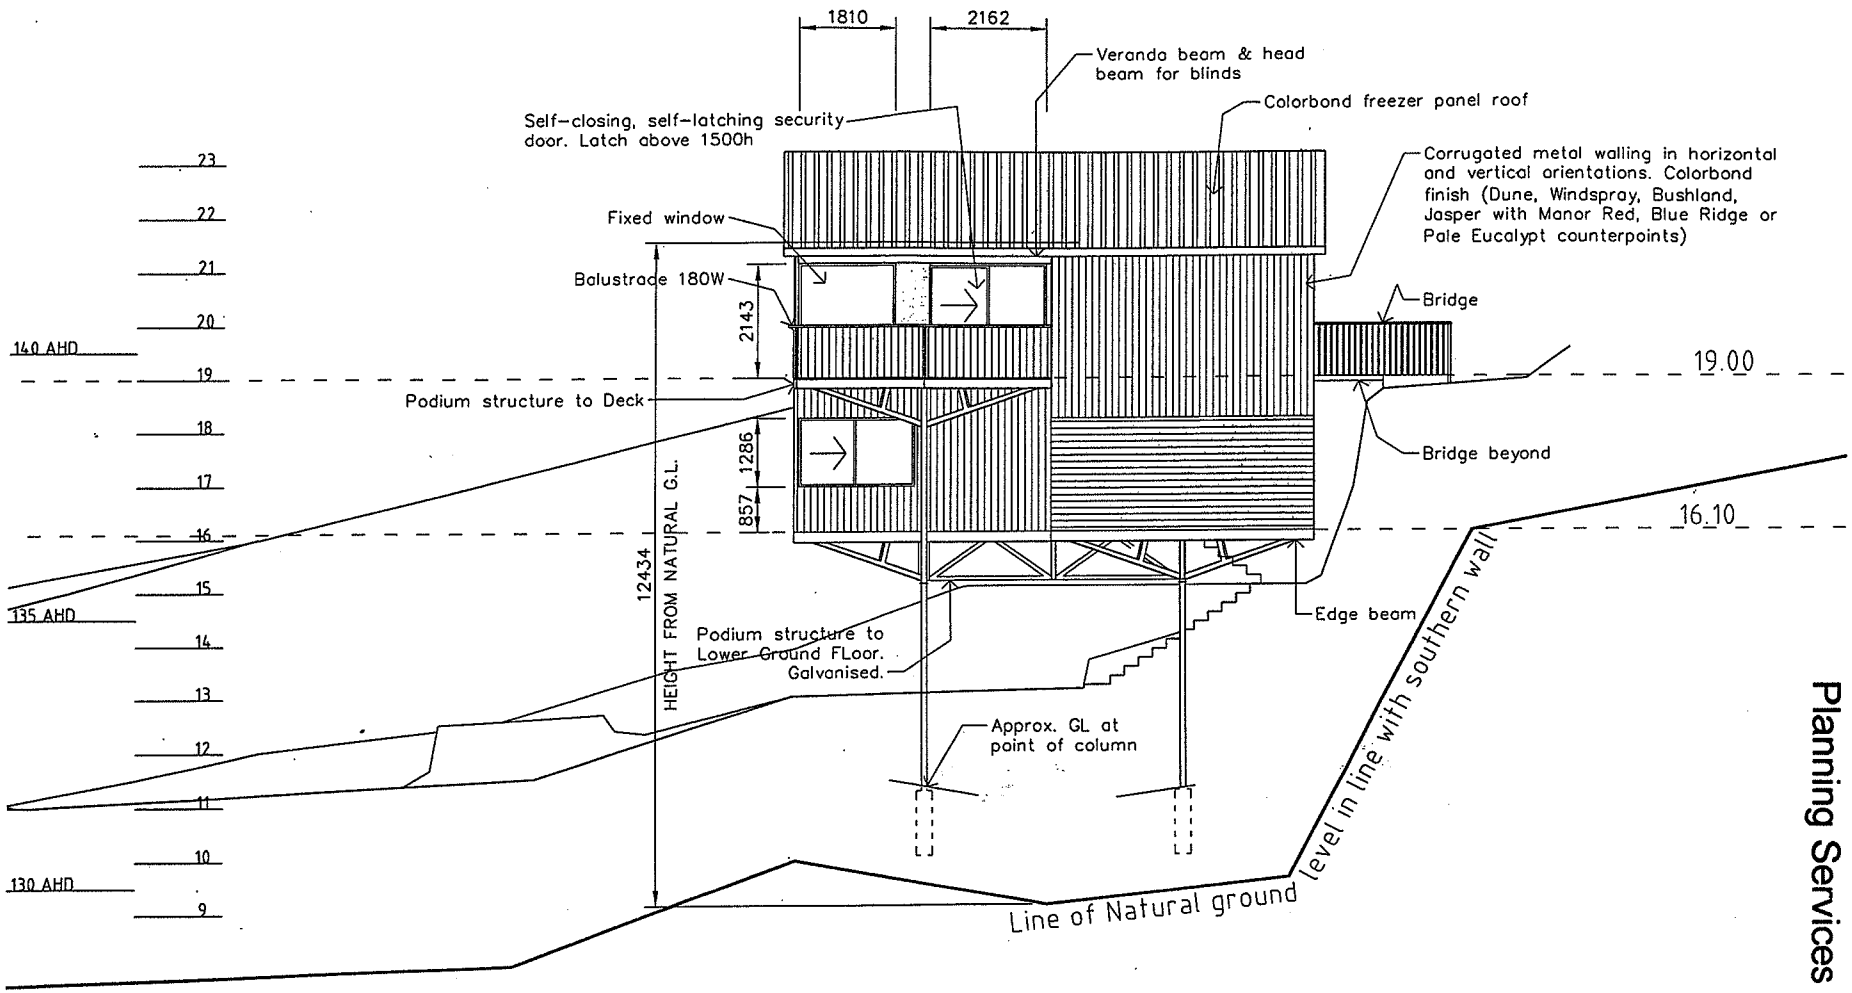

SOUTH ELEVATION

Attachment 5.
Planning Services

Item 56
8 June 2009

shire of kalamunda
Planning Services Committee

Over Height Residence

Lot 101 (8) Robertson Road, Gooseberry Hill

Elevation Views

Scale: NTS
Date: 08/06/09