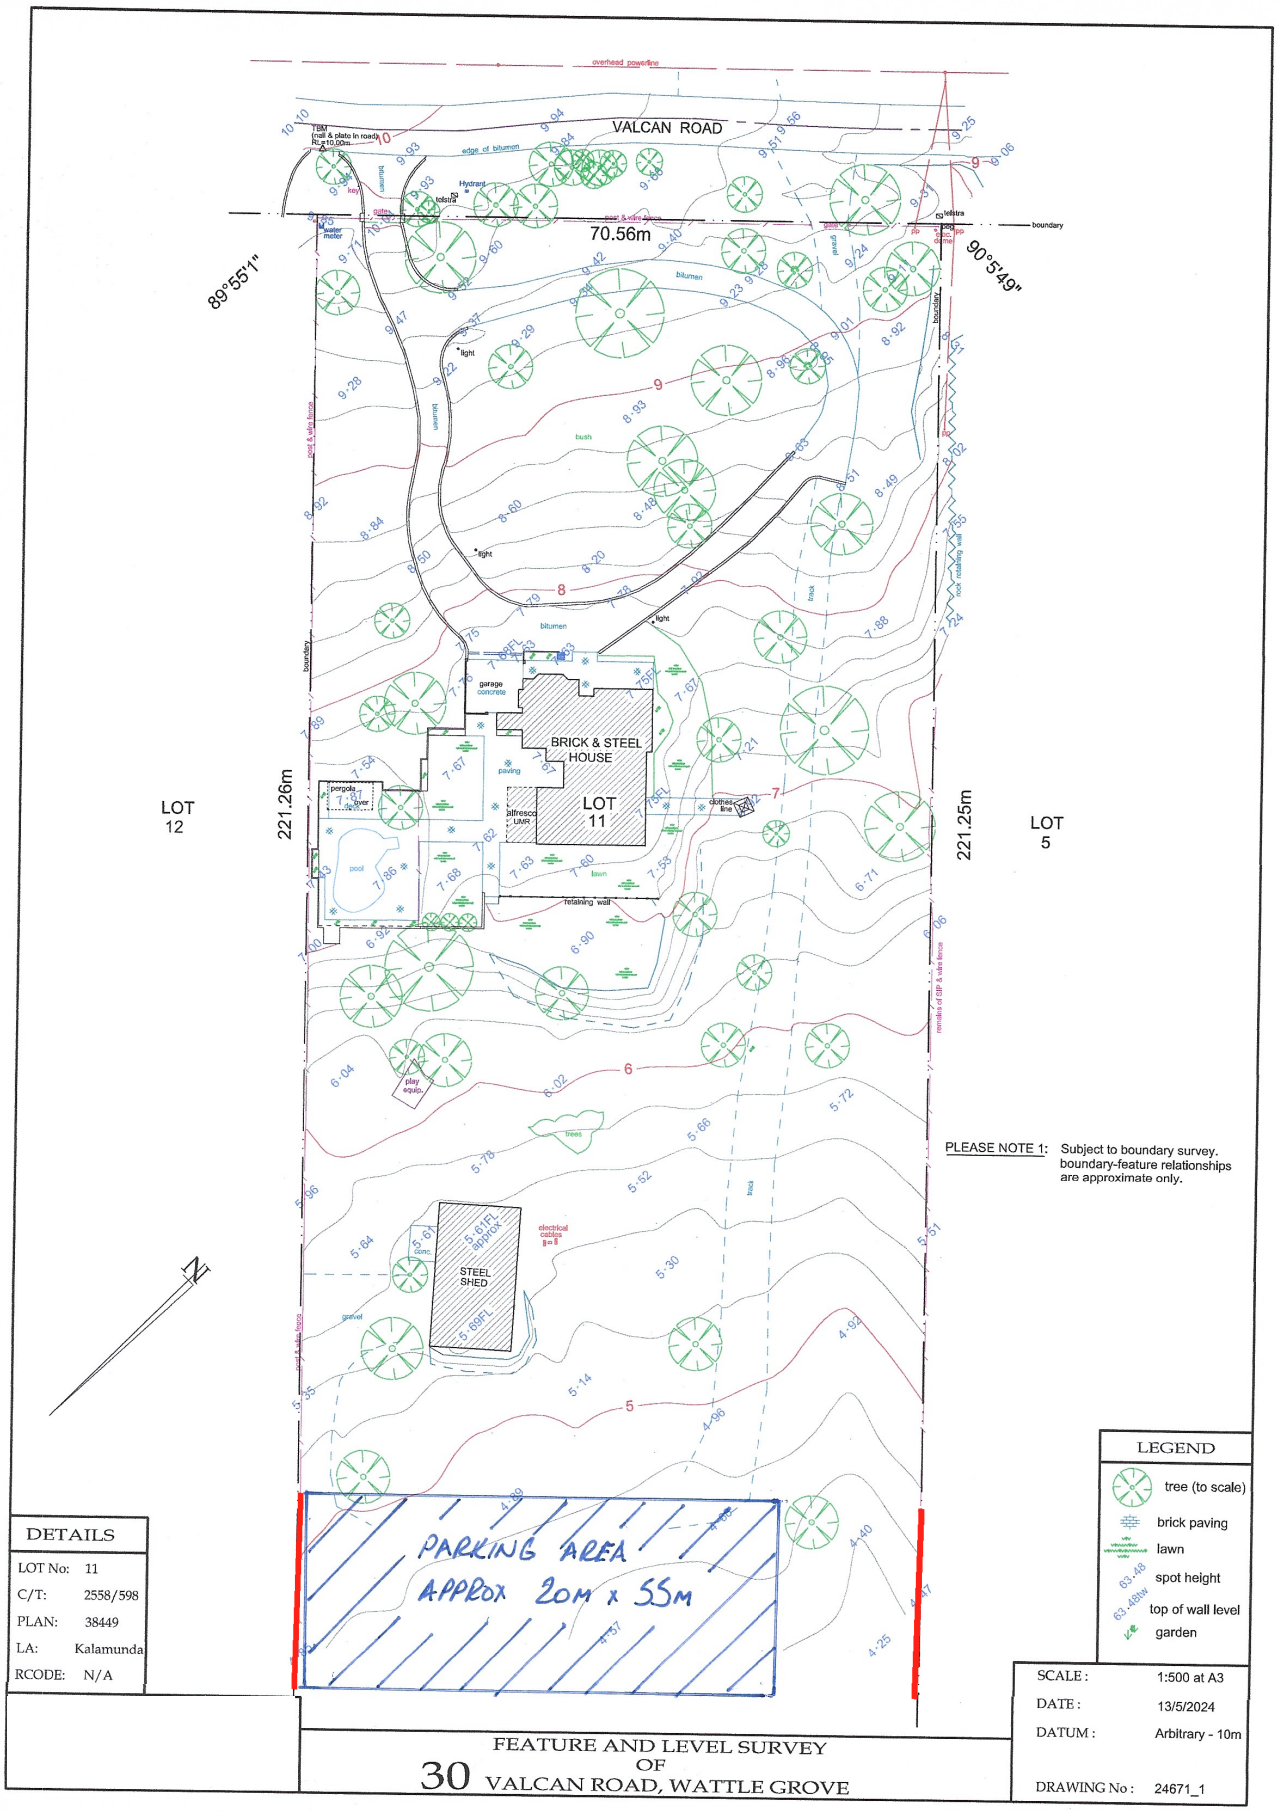
VALCAN ROAD
70.56m
89°55'1"
90°5'49"
LOT 12
221.26m
221.25m
LOT 5
BRICK & STEEL HOUSE
LOT 11
STEEL SHED
PARKING AREA
APPROX 20M x 55M
PLEASE NOTE 1: Subject to boundary survey. boundary-feature relationships are approximate only.
LEGEND
tree (to scale)
brick paving
lawn
spot height
top of wall level
garden
DETAILS
LOT No: 11
C/T: 2558/598
PLAN: 38449
LA: Kalamunda
RCODE: N/A
SCALE : 1:500 at A3
DATE : 13/5/2024
DATUM : Arbitrary - 10m
DRAWING No : 24671_1
FEATURE AND LEVEL SURVEY
OF
30 VALCAN ROAD, WATTLE GROVE